■ The Copyright of this drawing belongs to Logic Architectural Solutions Ltd. and shall not be used or reproduced in any form without the express permission.

■ Do not scale from this drawing - Work to figured dimensions only. All dimensions to be checked on site prior to the execution of any work.

■ For the avoidance of doubt all dimensions are measured to wall structure and not the finishes unless otherwise stated.

■ Where any discrepancy is found to exist within or between drawings and/or documents it should be reported to the architect immediately.

© Logic Architectural Solutions Ltd. shall not be liable for any use of drawings and documents for any purpose other than for which the same were prepared by or on behalf of Logic Architectural Solutions Ltd.

1 PROPOSED GARAGE FLOOR PLAN
SCALE 1 : 50

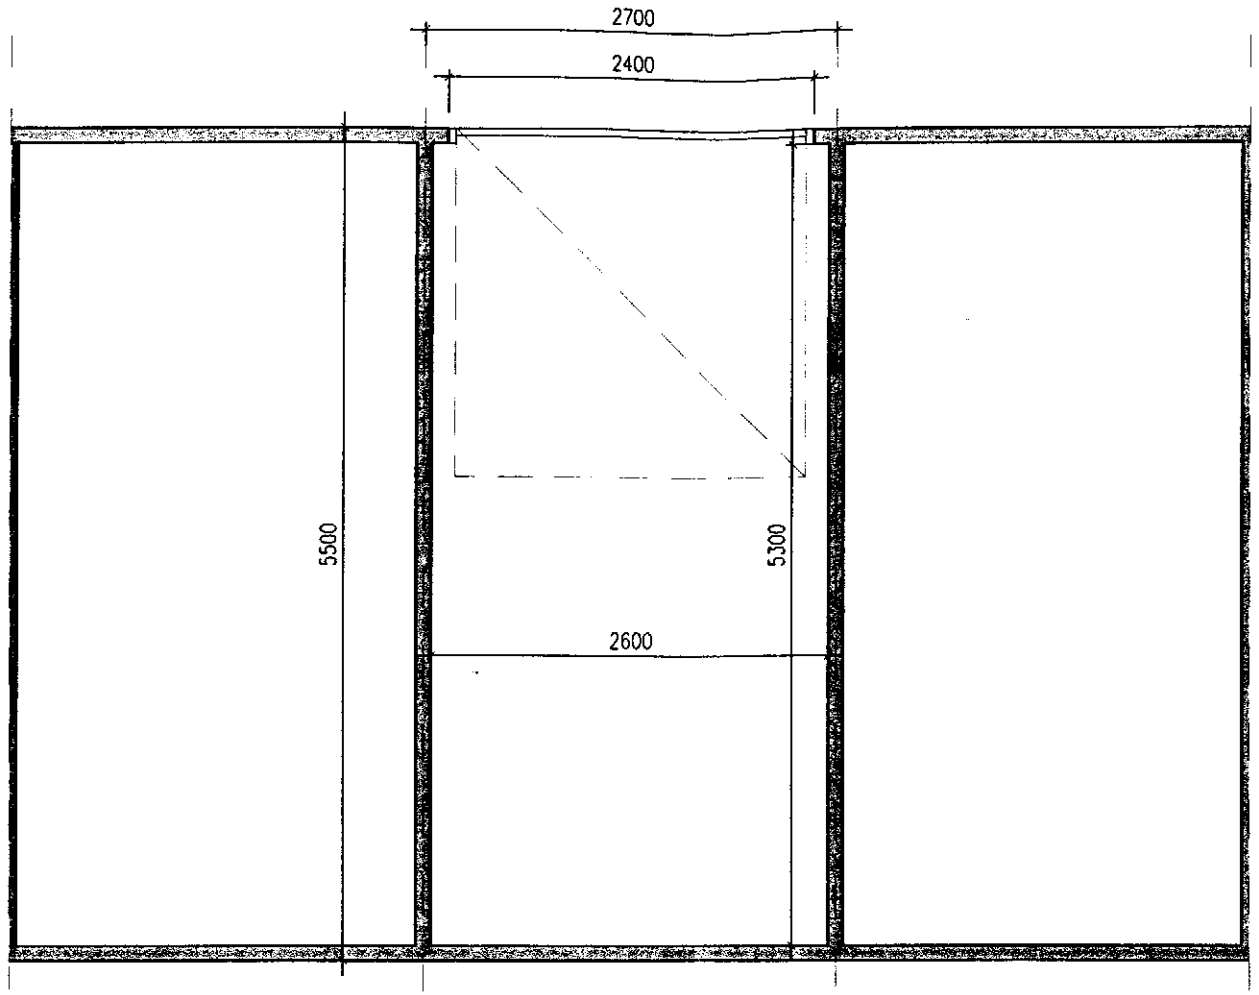

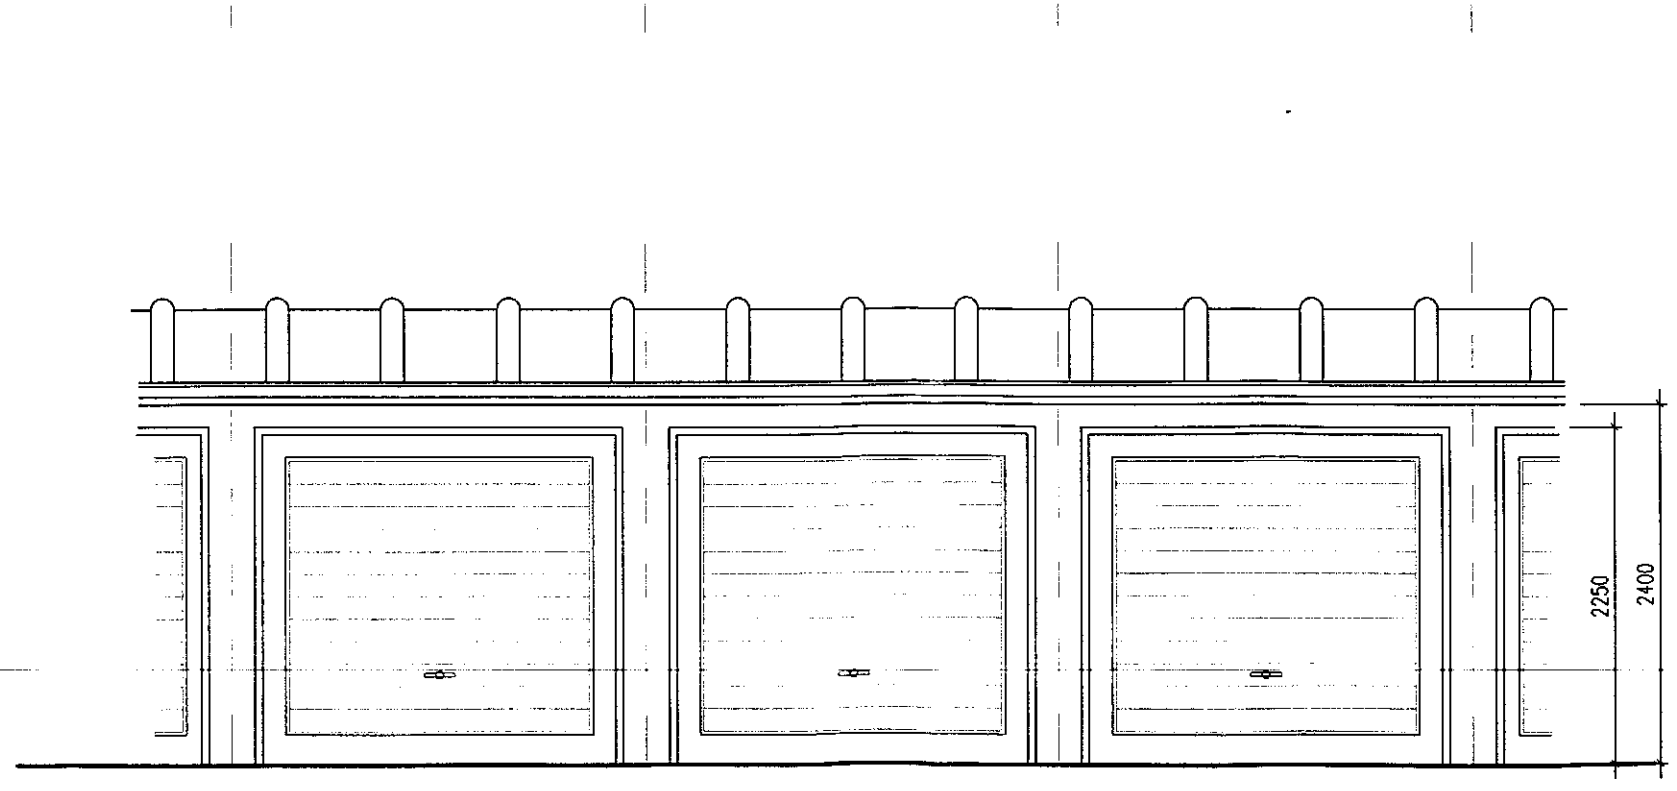

1 PROPOSED GARAGE ELEVATIONS
SCALE 1 : 50

L07-036

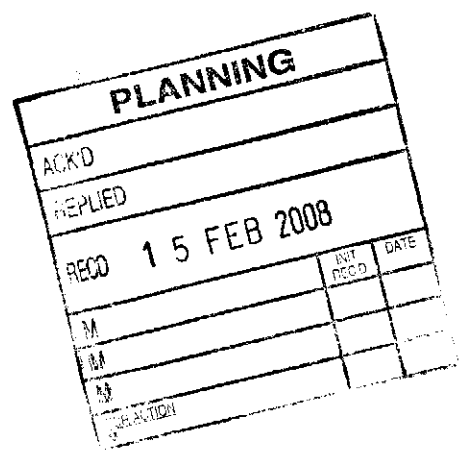

PLANNING

Rev.	Description	Date	Initials

LOGIC ARCHITECTURAL SOLUTIONS LTD

Technology House,
Salford University
Business Park,
Lissadel Street,
Salford, Manchester
M6 6AP

Tel - 0161 278 2717 Fax - 0161 278 2701 Email - mail@logic.uk.com

Proposed Garages @ 56a Royal Green Rd.

Northenden

DRAWING TITLE

Typical Proposed Garage Floor Plan &

Elevations

DRAWING INFORMATION

Project Number	L07 - 036
Date	03.11.07
Scale	1 : 50
Drawn by	CJ
Checked by	CJ

SHEET NUMBER

L07-036 /PL03