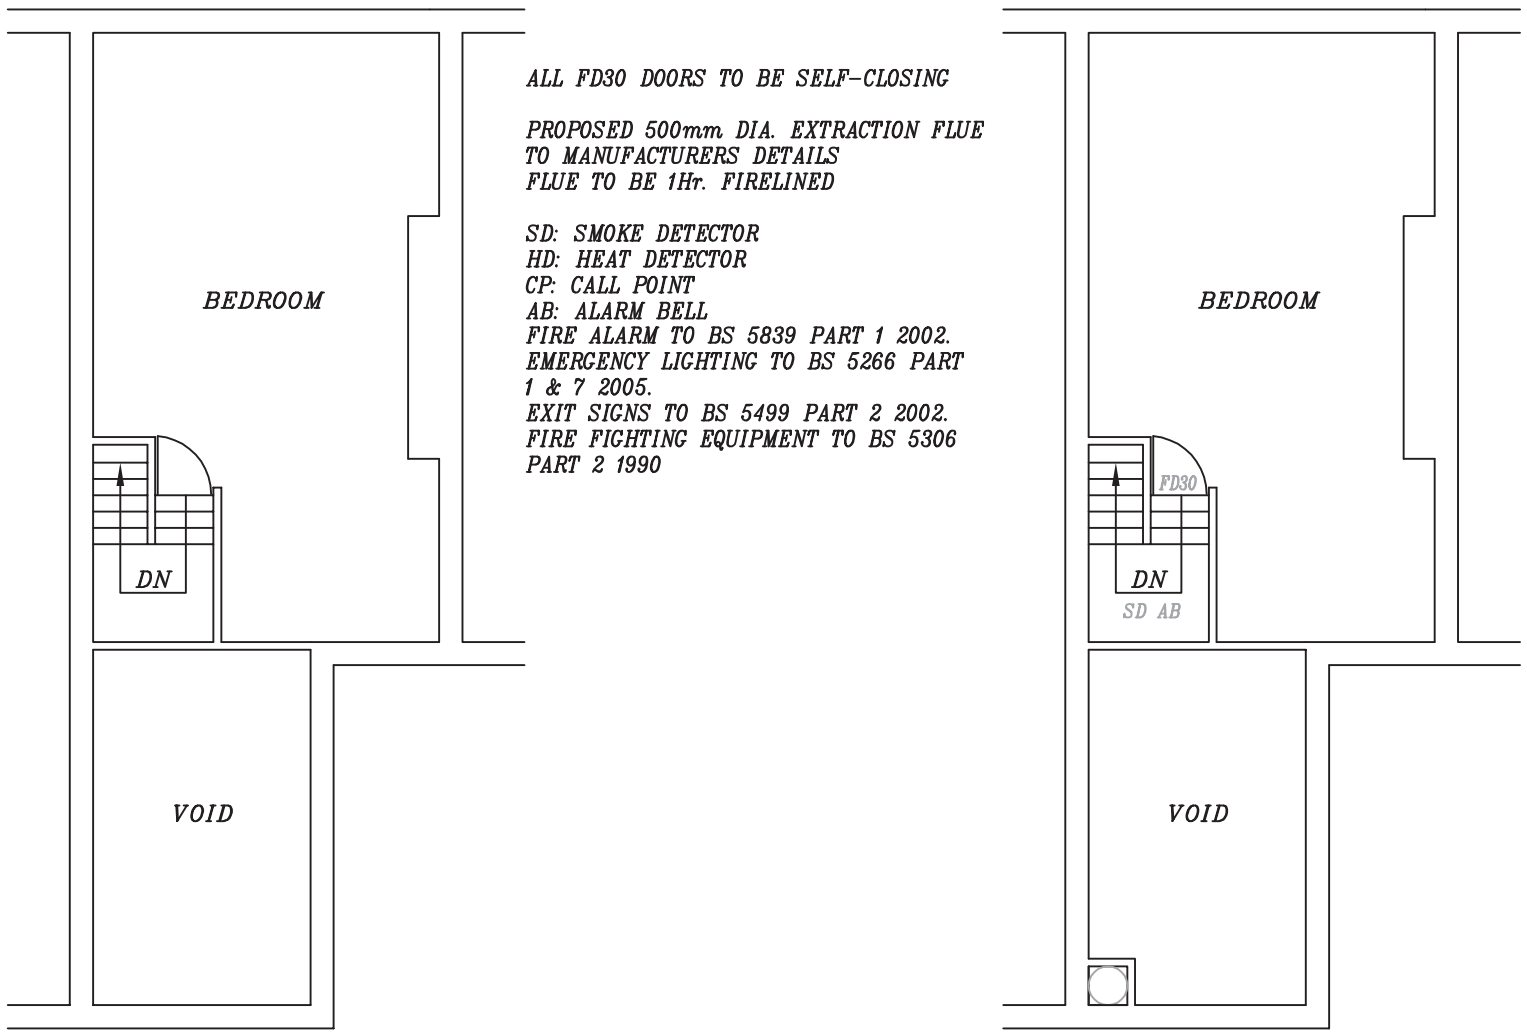


ALL FD30 DOORS TO BE SELF-CLOSING

PROPOSED 500mm DIA. EXTRACTION FLUE TO MANUFACTURERS DETAILS
FLUE TO BE 1Hr. FIRELINED

SD: SMOKE DETECTOR
HD: HEAT DETECTOR
CP: CALL POINT
AB: ALARM BELL
FIRE ALARM TO BS 5839 PART 1 2002.
EMERGENCY LIGHTING TO BS 5266 PART 1 & 7 2005.
EXIT SIGNS TO BS 5499 PART 2 2002.
FIRE FIGHTING EQUIPMENT TO BS 5306 PART 2 1990

EXISTING SECOND FLOOR PLAN


PROPOSED SECOND FLOOR PLAN


SOUND INSULATION NOTES:

FLOORS:

CONSTRUCT INDEPENDENT CEILING WITH 2 OR 3 LAYERS OF PLASTERBOARD WITH MIN. 30mm THICKNESS.
ALL JOINTS TO BE STAGGERED & FIXED TO INDEPENDENT JOISTS WITH 50mm GAP B/W JOISTS & UNDERSIDE OF EXISTING FLOOR.
PERIMETER OF INDEPENDENT CEILING TO BE SEALED WITH TAPE OR MASTIC.
INDEPENDENT CEILING MIN. 125mm BELOW EXISTING CEILING.
SOUND INSULATION 20Kg/m2 INCLUDING MINERAL WOOL 10Kg/m3

FLOOR TREATMENT:

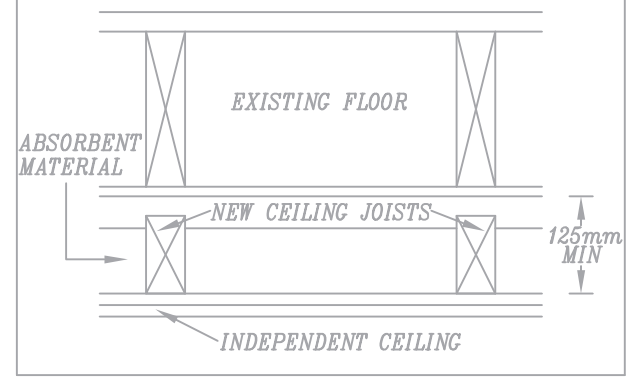

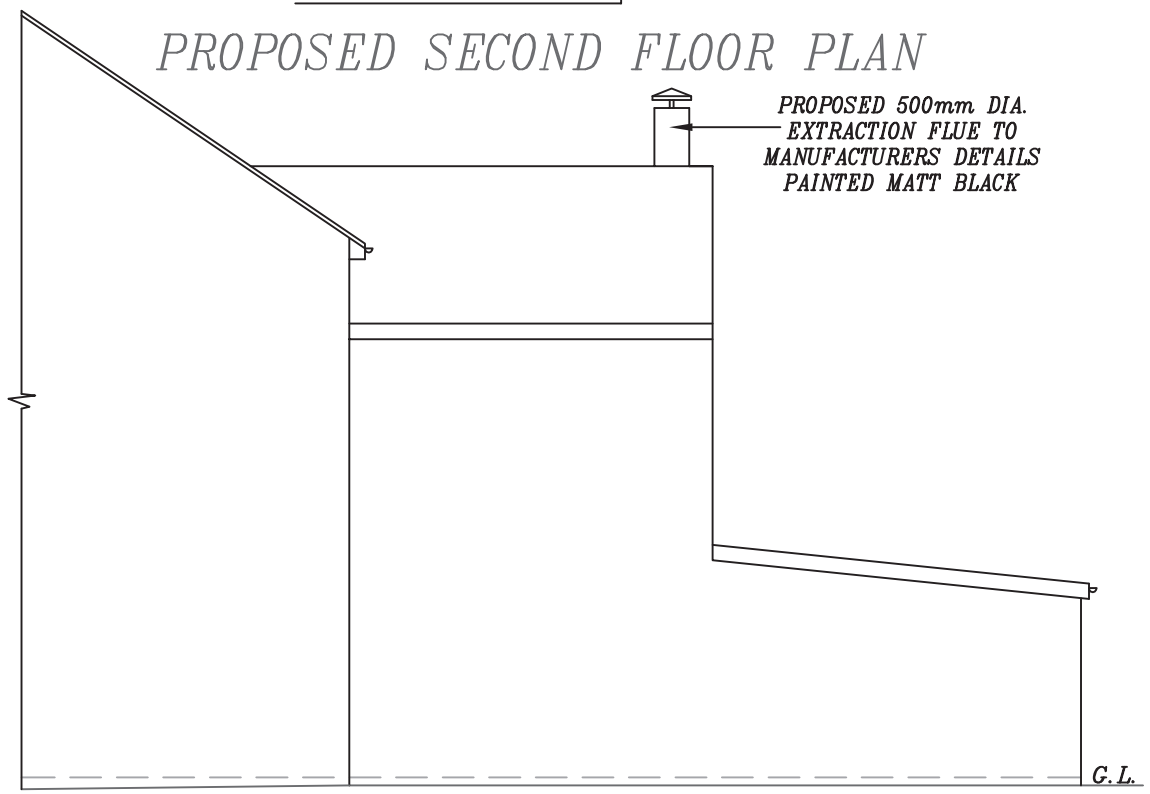

PROPOSED SIDE ELEVATION

PROPOSED CHANGE OF USE FROM RETAIL TO HOT FOOD TAKE AWAY WITH NEW SHOP FRONTAGE AT 999 STOCKPORT ROAD, MANCHESTER, M19 2SY, FOR MR RAFIQUE

Khawaja
PLANNING SERVICES

TELEPHONE 01274 618780
MOBILE 07956 184960

SCALE: 1:100 | DRAWN BY: ZESHAN KHAWAJA | DATE: JAN 2013 | DRAWING NUMBER: 13/1573/R3