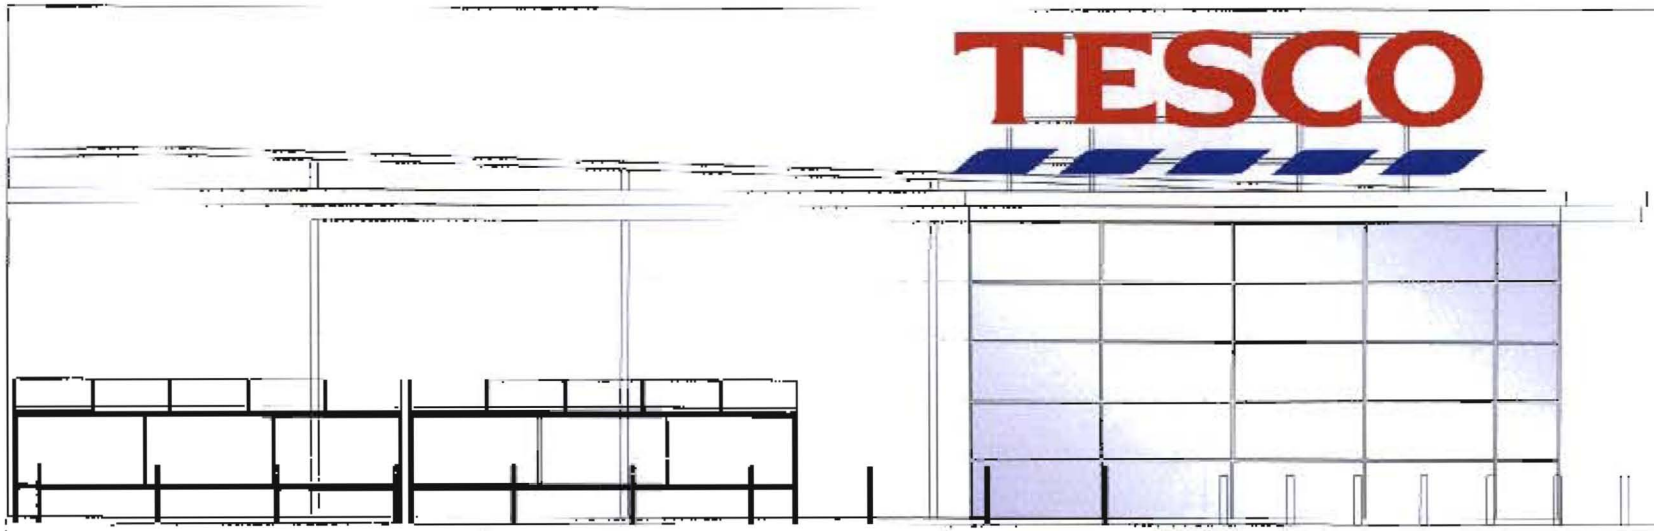

EAST ELEVATION (PART) - SCALE 1:50

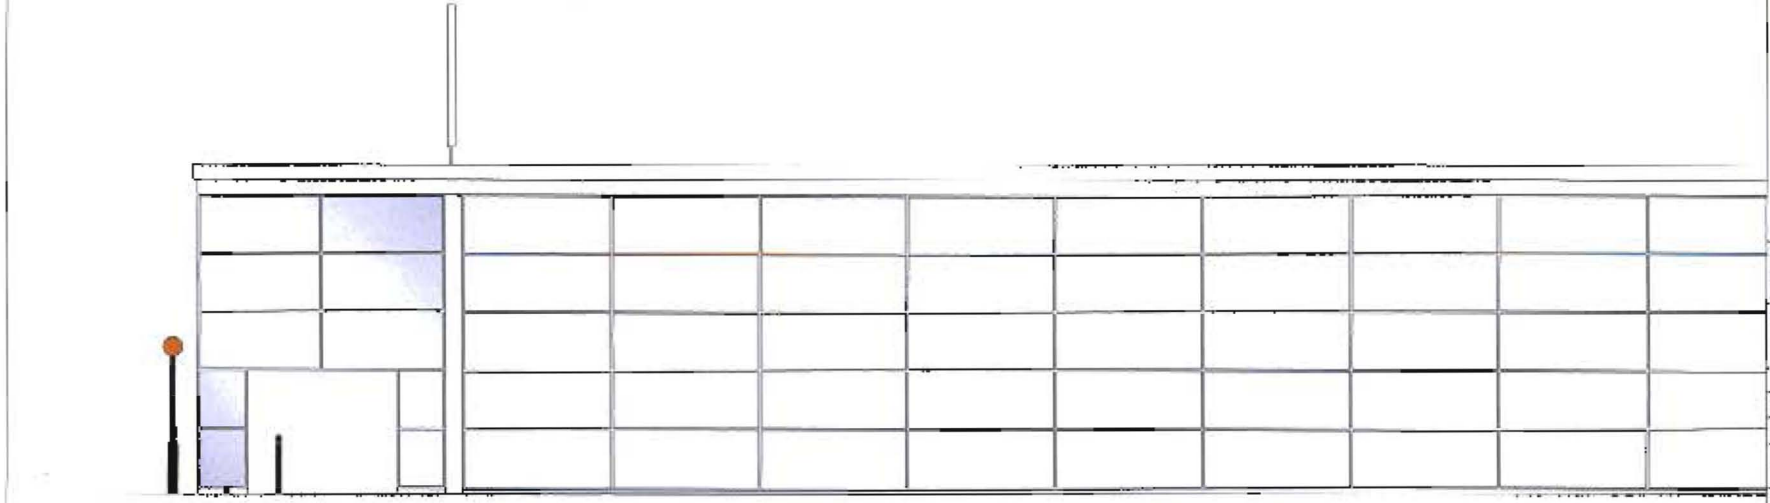

NORTH ELEVATION (PART) - SCALE 1:50

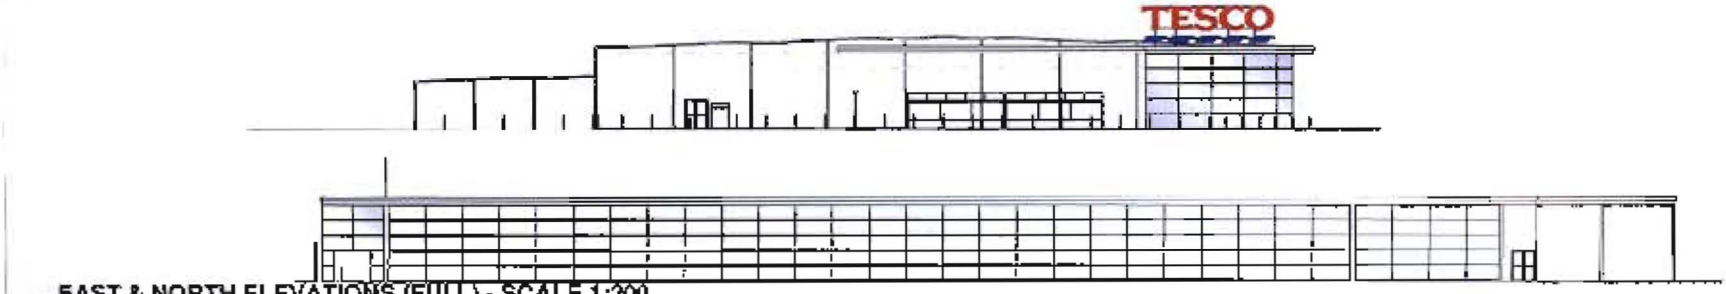

EAST & NORTH ELEVATIONS (FULL) - SCALE 1:200

REV.	AMENDMENTS	DATE

APPROVED BY:

REMOVED EQUIPMENT
AREA REDECORATED
RESITED EQUIPMENT
NEW EQUIPMENT

PROJECT
5128
BURNAGE FORMAT 50

DESCRIPTION
LOBBY PROJECT
PROPOSED ELEVATIONS

DRAWING No. 5128goo##.dgn

PHASE | SHEET

SPEED ID. No.

SCALE @ A1 1:50/1:200 DATE 29.04.08

PLANNER RS

DRAWN RS

CHECKED JWK

ARCHITECTS DRAWING NO. D8917-098-005

S&W STOREPLANNING

TESCO

IMPLEMENTATION STORE PLANNING

TESCO STORES LIMITED
STORE PLANNING DEPARTMENT
PROPERTY SERVICES
P.O. BOX 400, EASTON GORDON, SHIRE PARK
WELWYN GARDEN CITY, HERTS AL7 1AB
TELEPHONE : 01707 398150