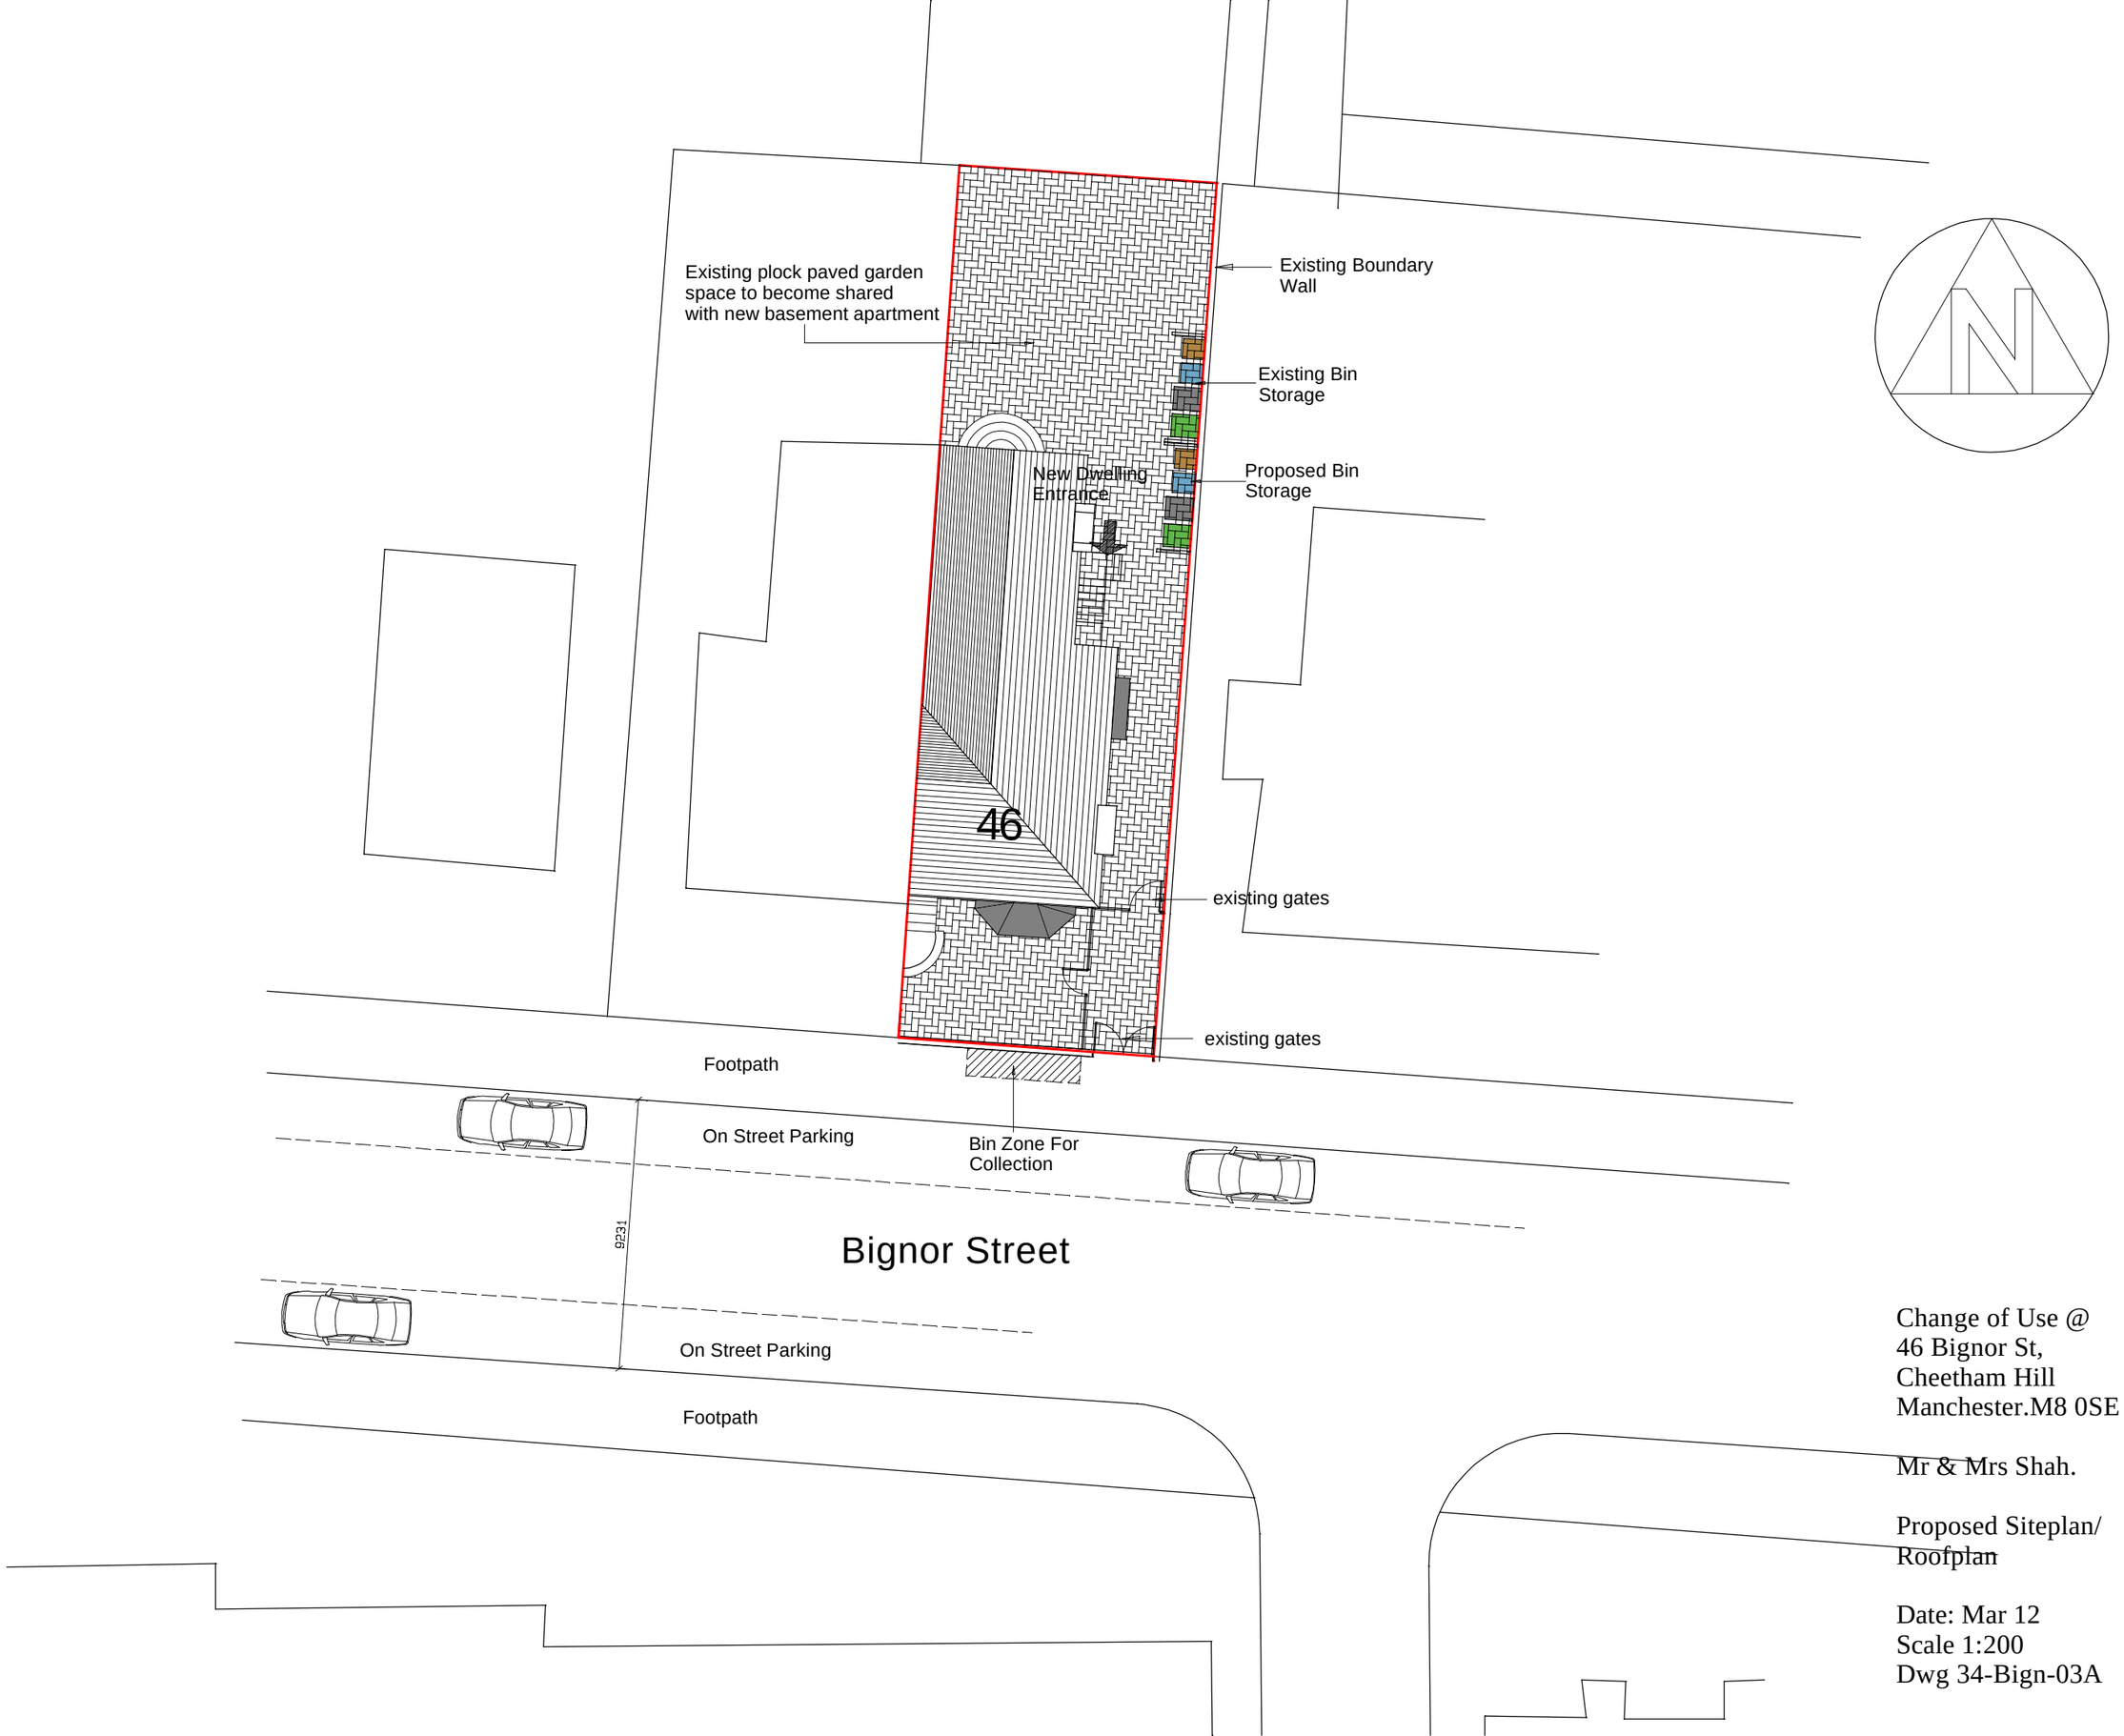


Change of Use @
46 Bignor St,
Cheetham Hill
Manchester.M8 0SE

Mr & Mrs Shah.

Proposed Siteplan/
Roofplan

Date: Mar 12
Scale 1:200
Dwg 34-Bign-03A