

Do not scale off this drawing. All dimensions to be checked on site prior to manufacture and construction. This drawing is the property of Harrison Ince Partnership and should not be reproduced without permission.
All discrepancies to be brought to the attention of the architect immediately.
This drawing to be read in conjunction with the specification / bill of quantities and related drawings.

REVISIONS

–	FIRST ISSUE	23.03.11	RS
A	Vanity unit amended	10.10.11	SY
B	Annontaions added	28.10.11	SY

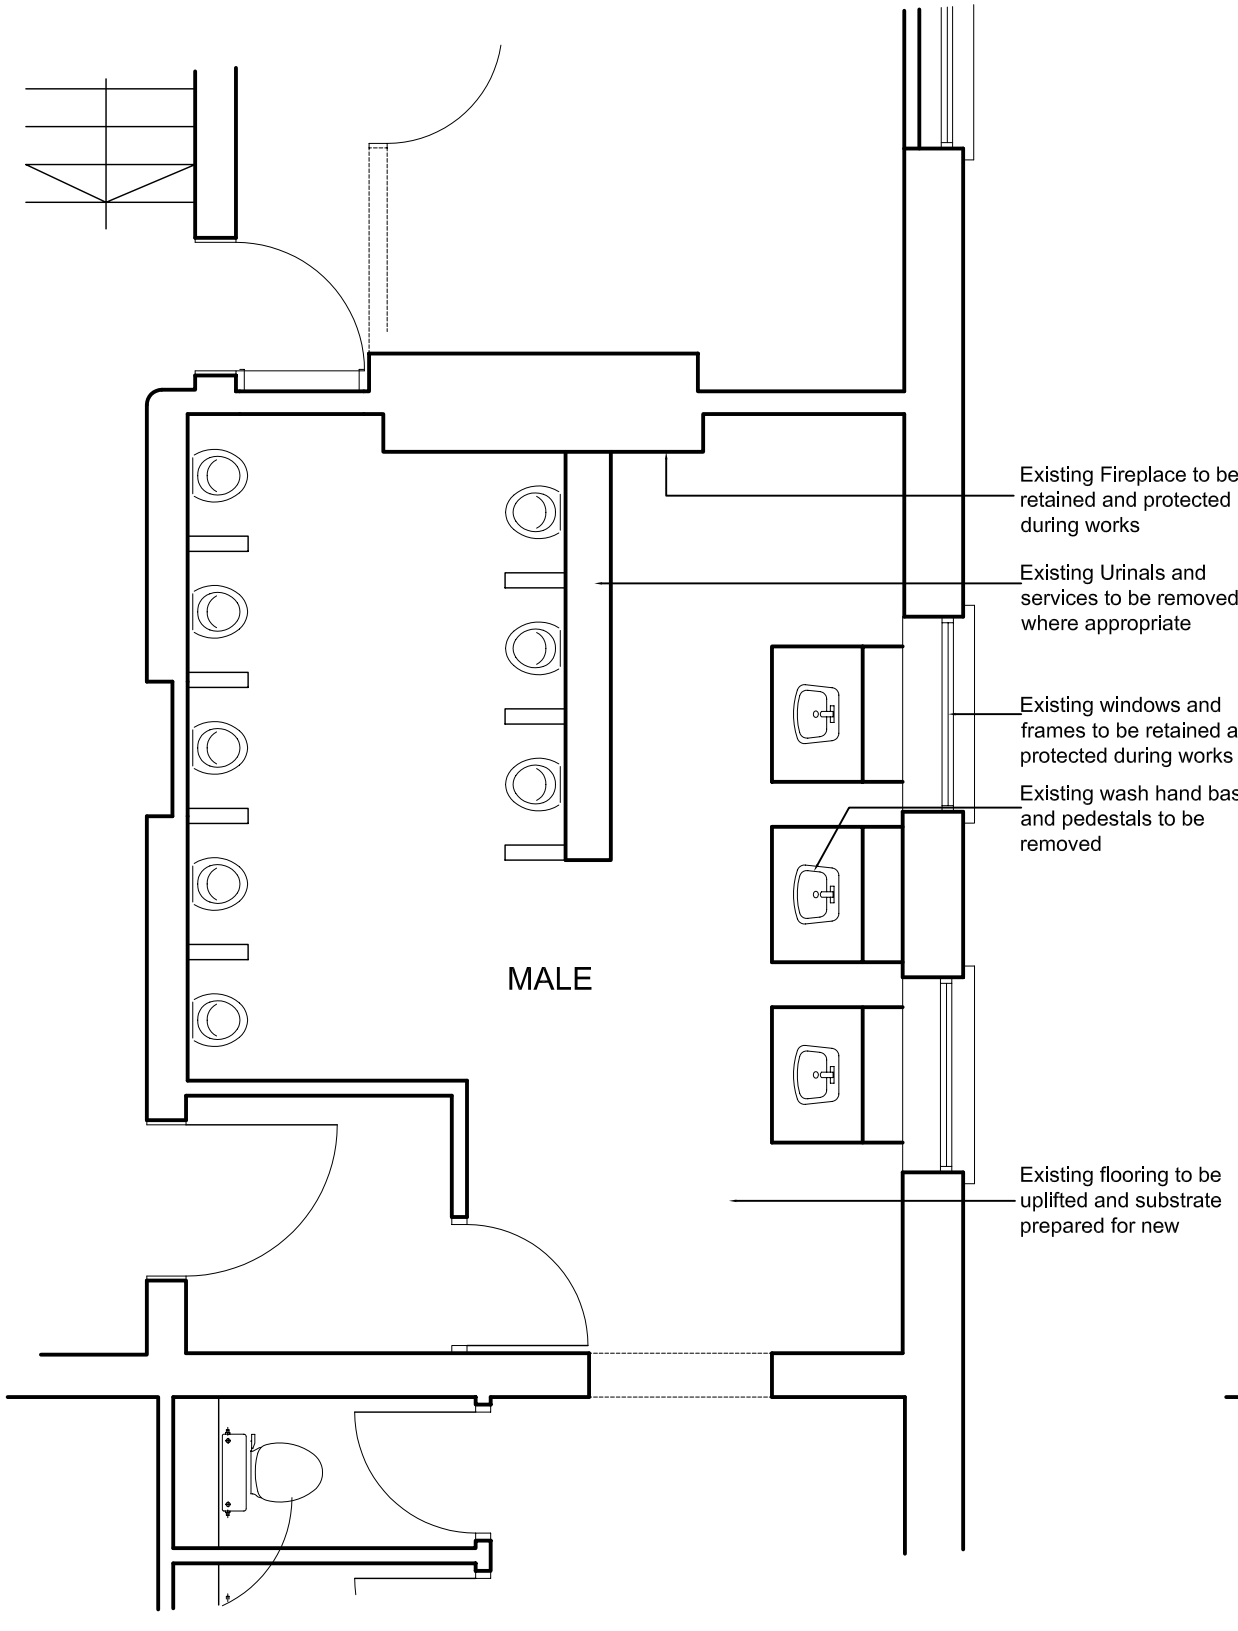

Existing Layout

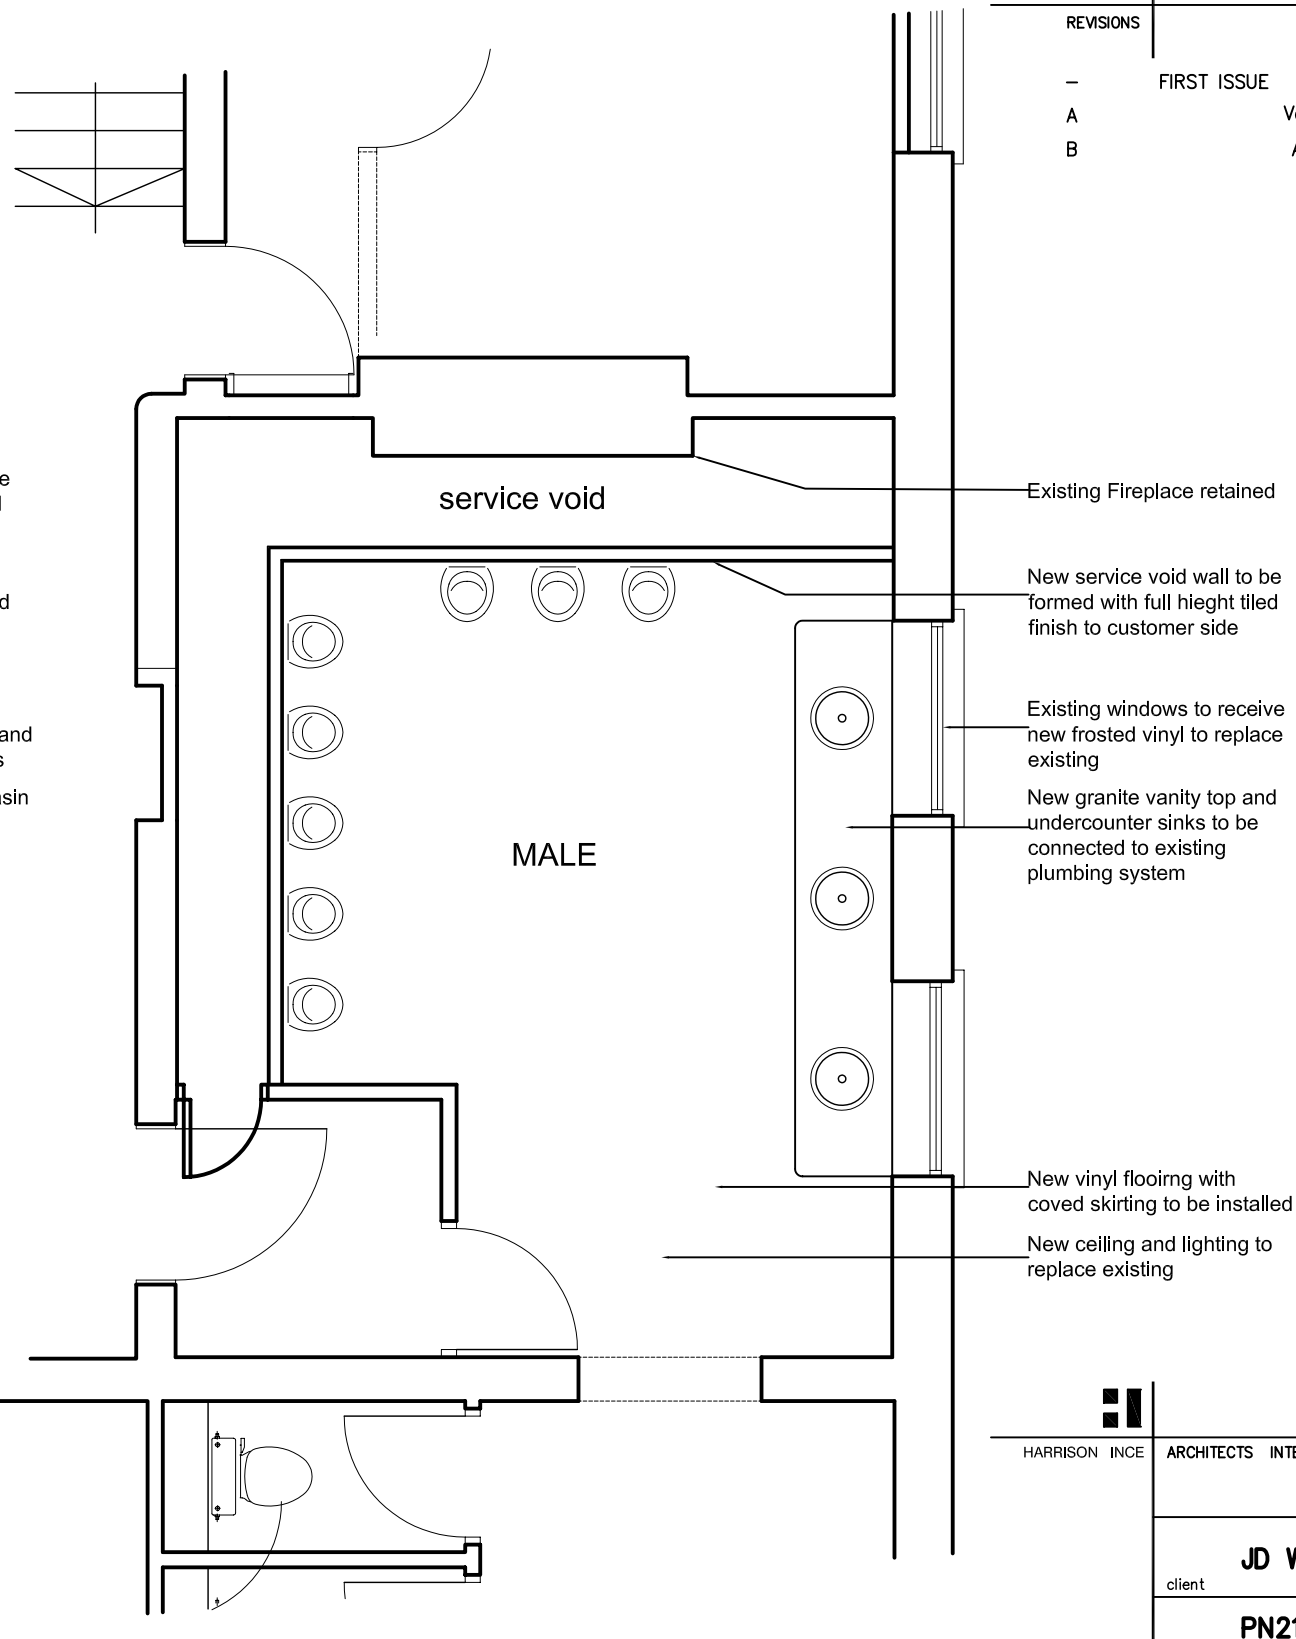

Proposed Layout

HARRISON INCE
ARCHITECTS INTERIOR DESIGNERS

2, Jordan Street, Knott Mill
Manchester M15 4PY
Tel: 0161 236 3650
Fax: 0161 236 9997
E Mail: cad@harrison-ince.co.uk

client: JD WETHERSPOON PLC

project: PN2103 WATERHOUSE MANCHESTER

title: EXISTING & PROPOSED MALE WC LAYOUT

date	MARCH 2011	scale	1:50 @ A3
job no.	JOB Nr.2103–03	drwg. no.	AL01 B
drawn	CAD/RS	checked	