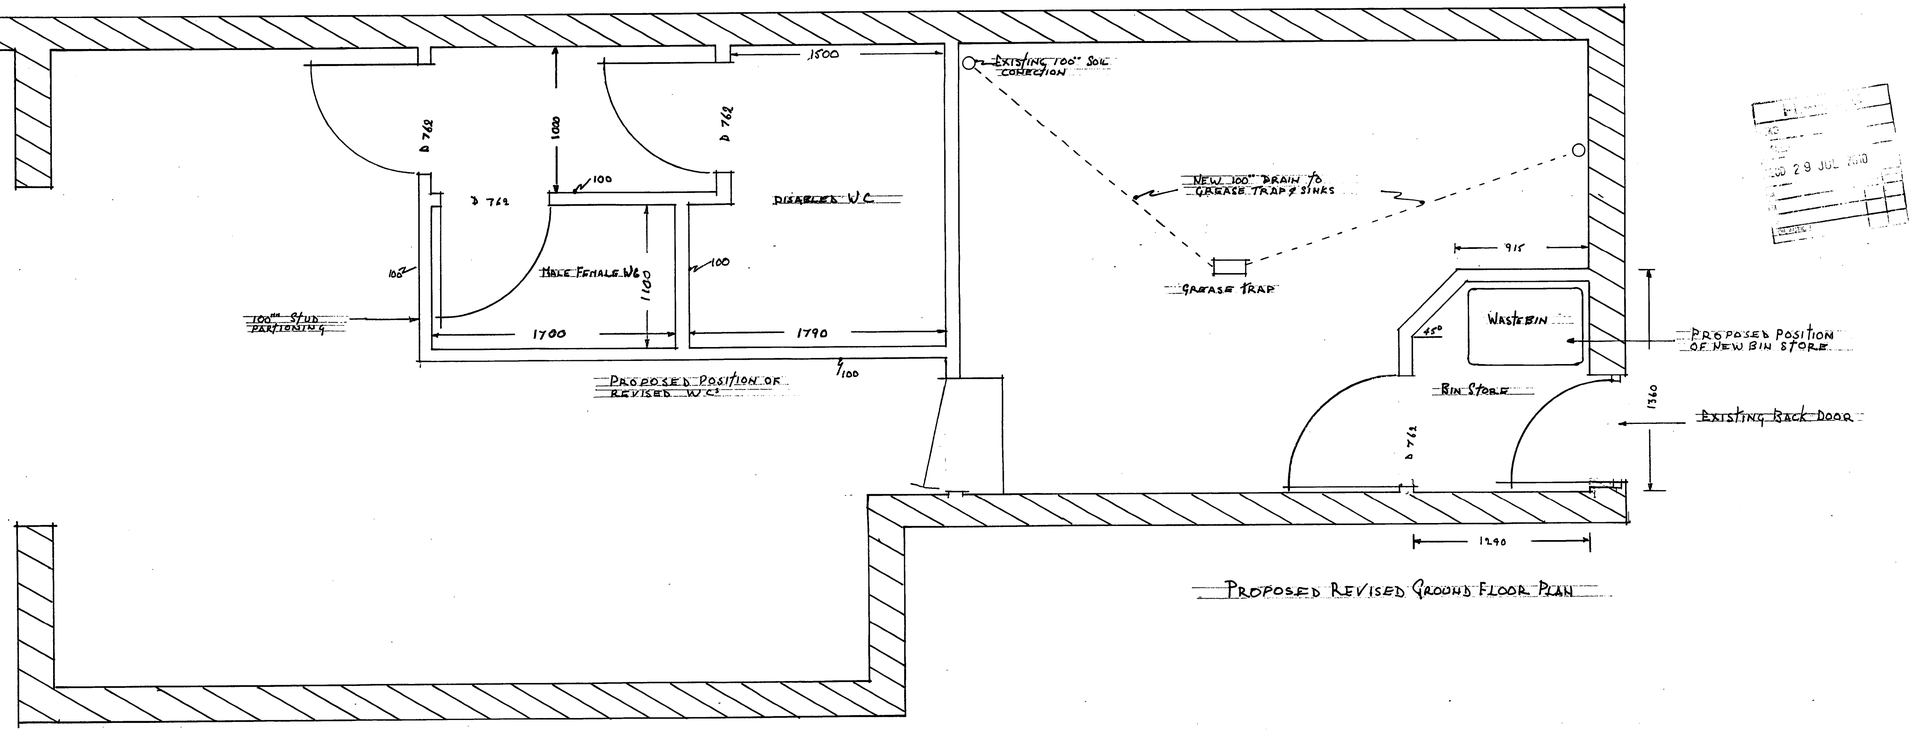


PROPOSED REVISED GROUND FLOOR PLAN

RECD 29 JUL 2010

Notes

PLEASE WITH DRAWING NO B/2010-b - 15-9-10

WALLS

100mm STUD PARTIONING TO WC's COVERED WITH 15mm PLASTER BOARD AND SKIMMED WITH GYPROC BOARD FINISH THIN SKIM BEADS TO ANGLES

WALLS to BIN STORE

WALLS to BIN STORE TO BE 100mm BLOCKWORK PLASTERED WITH CARLITE BROWNING BASE COAT FINISHED WITH CARLITE FINISHING COAT

Notes to PLANNING DEPARTMENT

THE PROPOSED BIN STORE NEXT TO THE CAR PARK SHOWN ON THE 1:500 BLOCK PLAN IS TO BE DELETED INSTEAD TO BE CONSTRUCTED INTERNALLY NEXT TO KITCHEN

J Baguley

AMENDMENTS

AMENDED	20-5-10
AMENDED	27-5-10
AMENDED	9-7-10
AMENDED	29-7-10

PROJECT
REVISED DETAILS FOR CHANGE OF USE FROM NAIL BAR TO RESTAURANT AT 146 OLDHAM ROAD MANCHESTER

CLIENT
MR TAE VAN PHAM
39 ROM ROAD HEANGHESTER M40 1RJ

DATE
29-7-10

DRAWN BY
BAGGULEY ARCHITECTURAL DESIGN STUDIO
14 SUTTON ROAD BOLTON BL3 4QR TEL 665134

DRAWING No
B/2010-b

SCALE
1:20