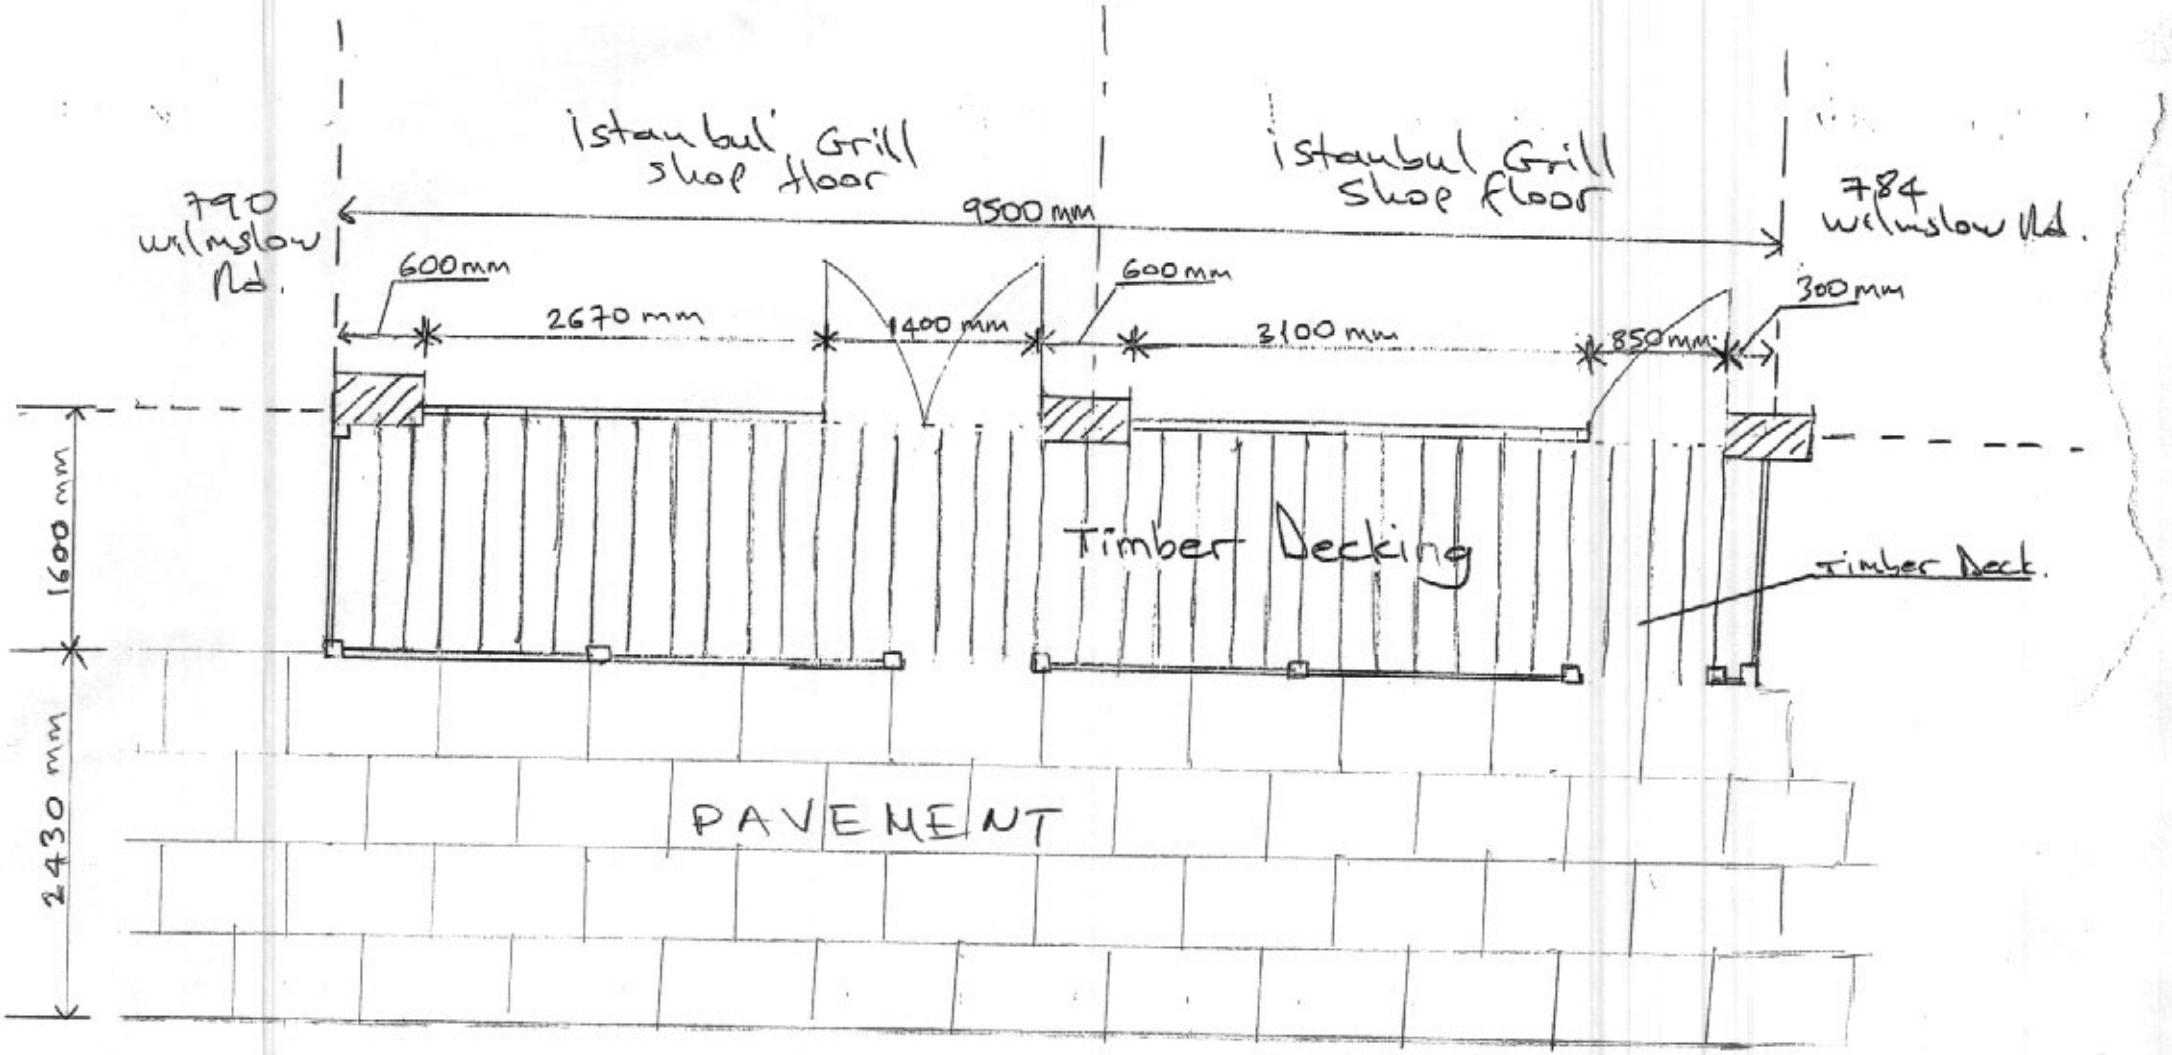

— PROPOSED GROUND FLOOR PLAN —

← WILMSLOW ROAD →

PLANNING
ACK'D
REPLIED
RECD - 8 APR 2008
M
M
M
FOR ACTION
INT REC'D
DATE

Job: Istanbul Grill
786-788
Wilmslow Road
Didsbury M20 2DR

Title: Proposed Front Timber Decking

scale: 1/50

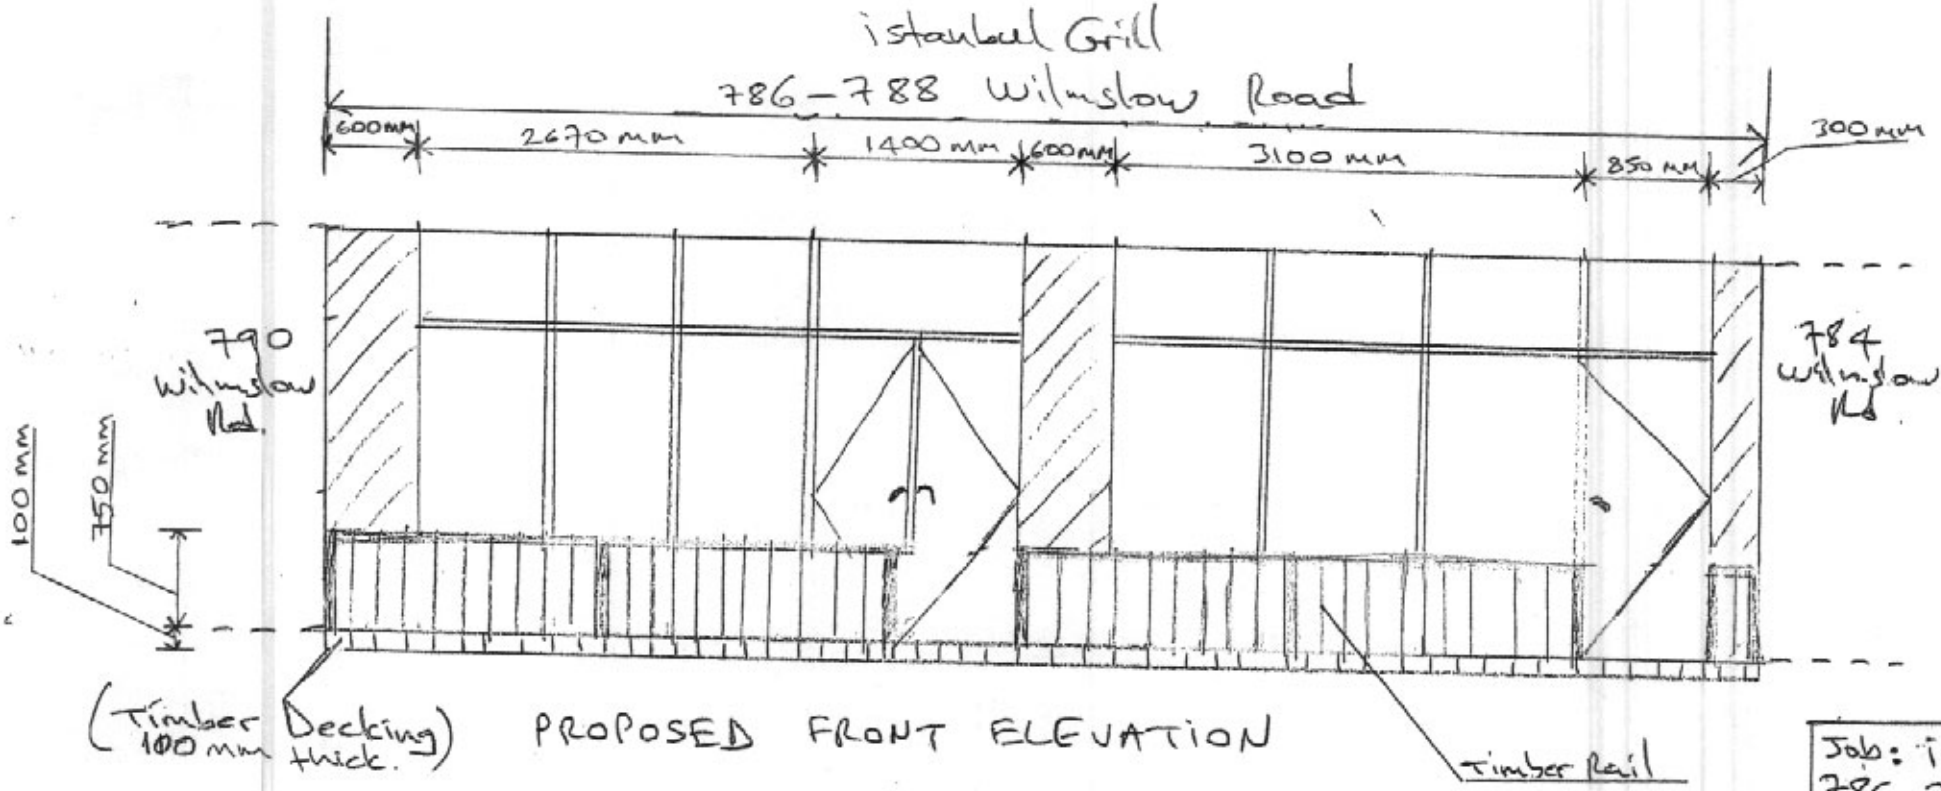

PLANNING
ACK'D
REPLIED
RECD - 8 APR 2008

← WILMSLOW ROAD →

Job: Istanbul Grill
786–788
Wilmslow Rd.
Didsbury M20 2RR

Title: Proposed Front Timber Decking

Scale: 1/50