It is the clients responsibility under the Party Wall Act 1997 to advise the adjoining neighbour(s) of any structural alterations or boundary issues. JK Tecnical Services (NW) Ltd cannot be held responsible for any failure to do so.

This drawing is copyright © the property of JK Technical Services (NW) Ltd © must not be copied in whole or in part without their written permission. Do not scale from drawing. Check all dimensions on site.

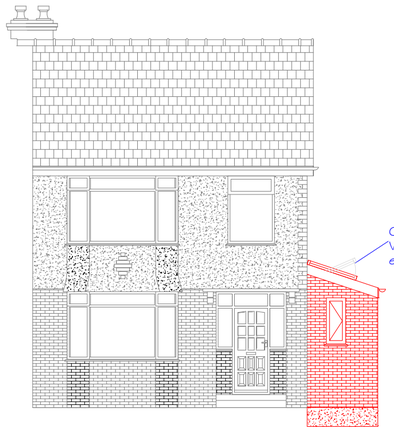

Proposed front elevation

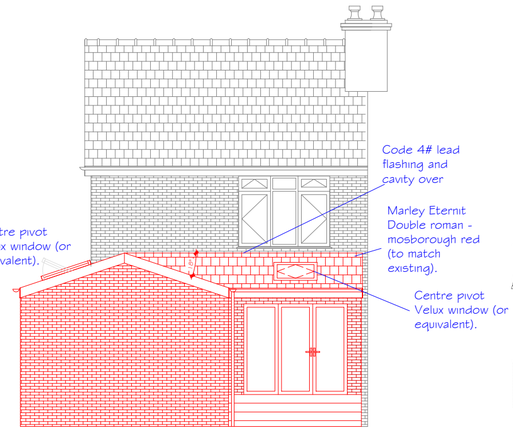

Proposed rear elevation

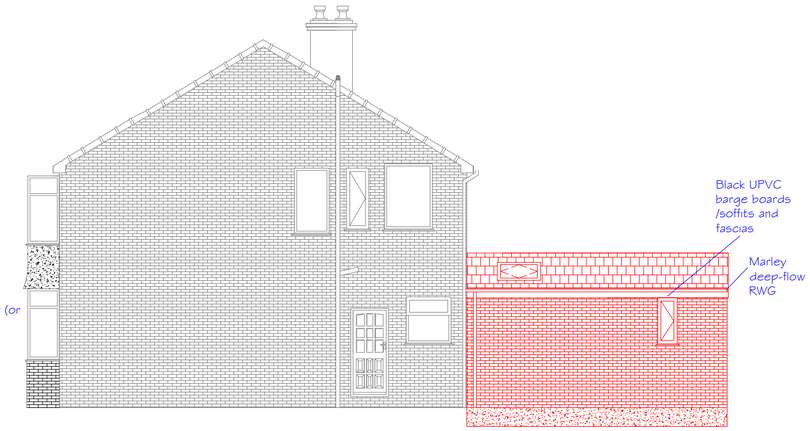

Proposed R/H side elevation

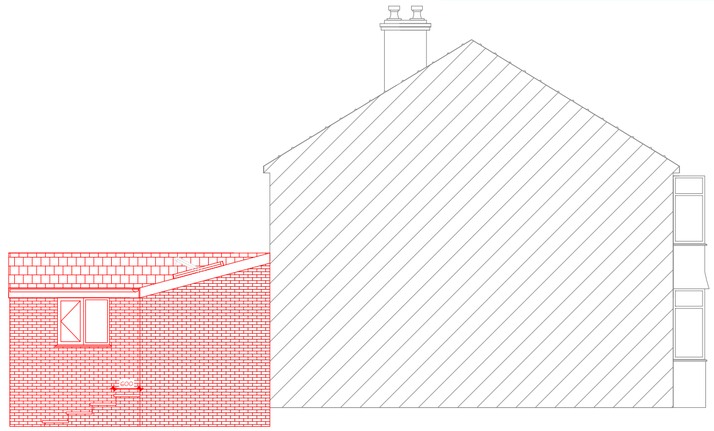

Proposed L/H side elevation

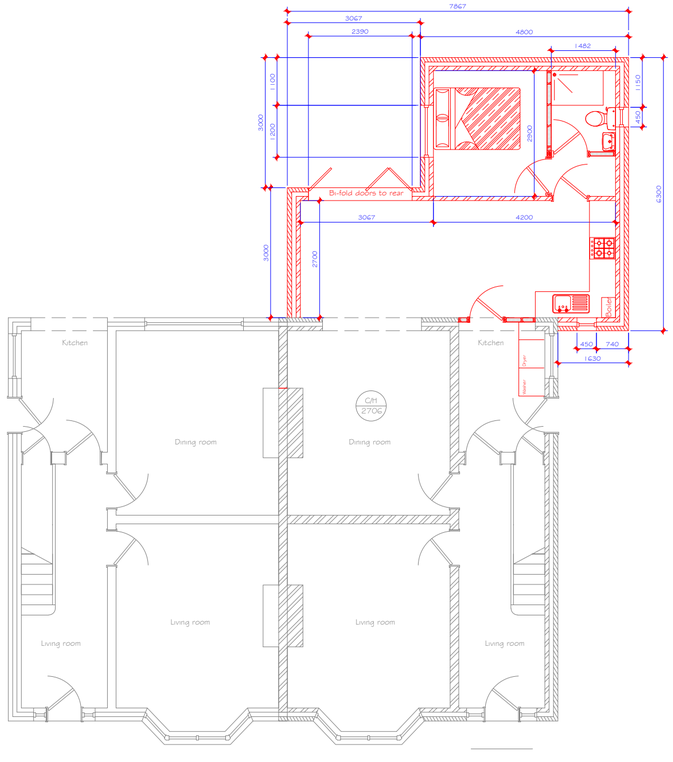

Proposed plan elevation

Rev	Date	Description

Issued For : INFORMATION PURPOSES ONLY

Client
Mr. Martin Pickard and
Miss. Rachel Elvins

Project
Proposed rear single storey extension.
48 Claridge Road, Chorlton. M21 9WG

Scheme - Drawing Title
Proposed Plans & Elevations

01 . — Drawing No. Revision

Date 07.09.13
Scale 1:75 @A2

JK TECH SERVS
Tel: 0161 728 5730
Mobile: 07741175755
www.jktechservs.co.uk