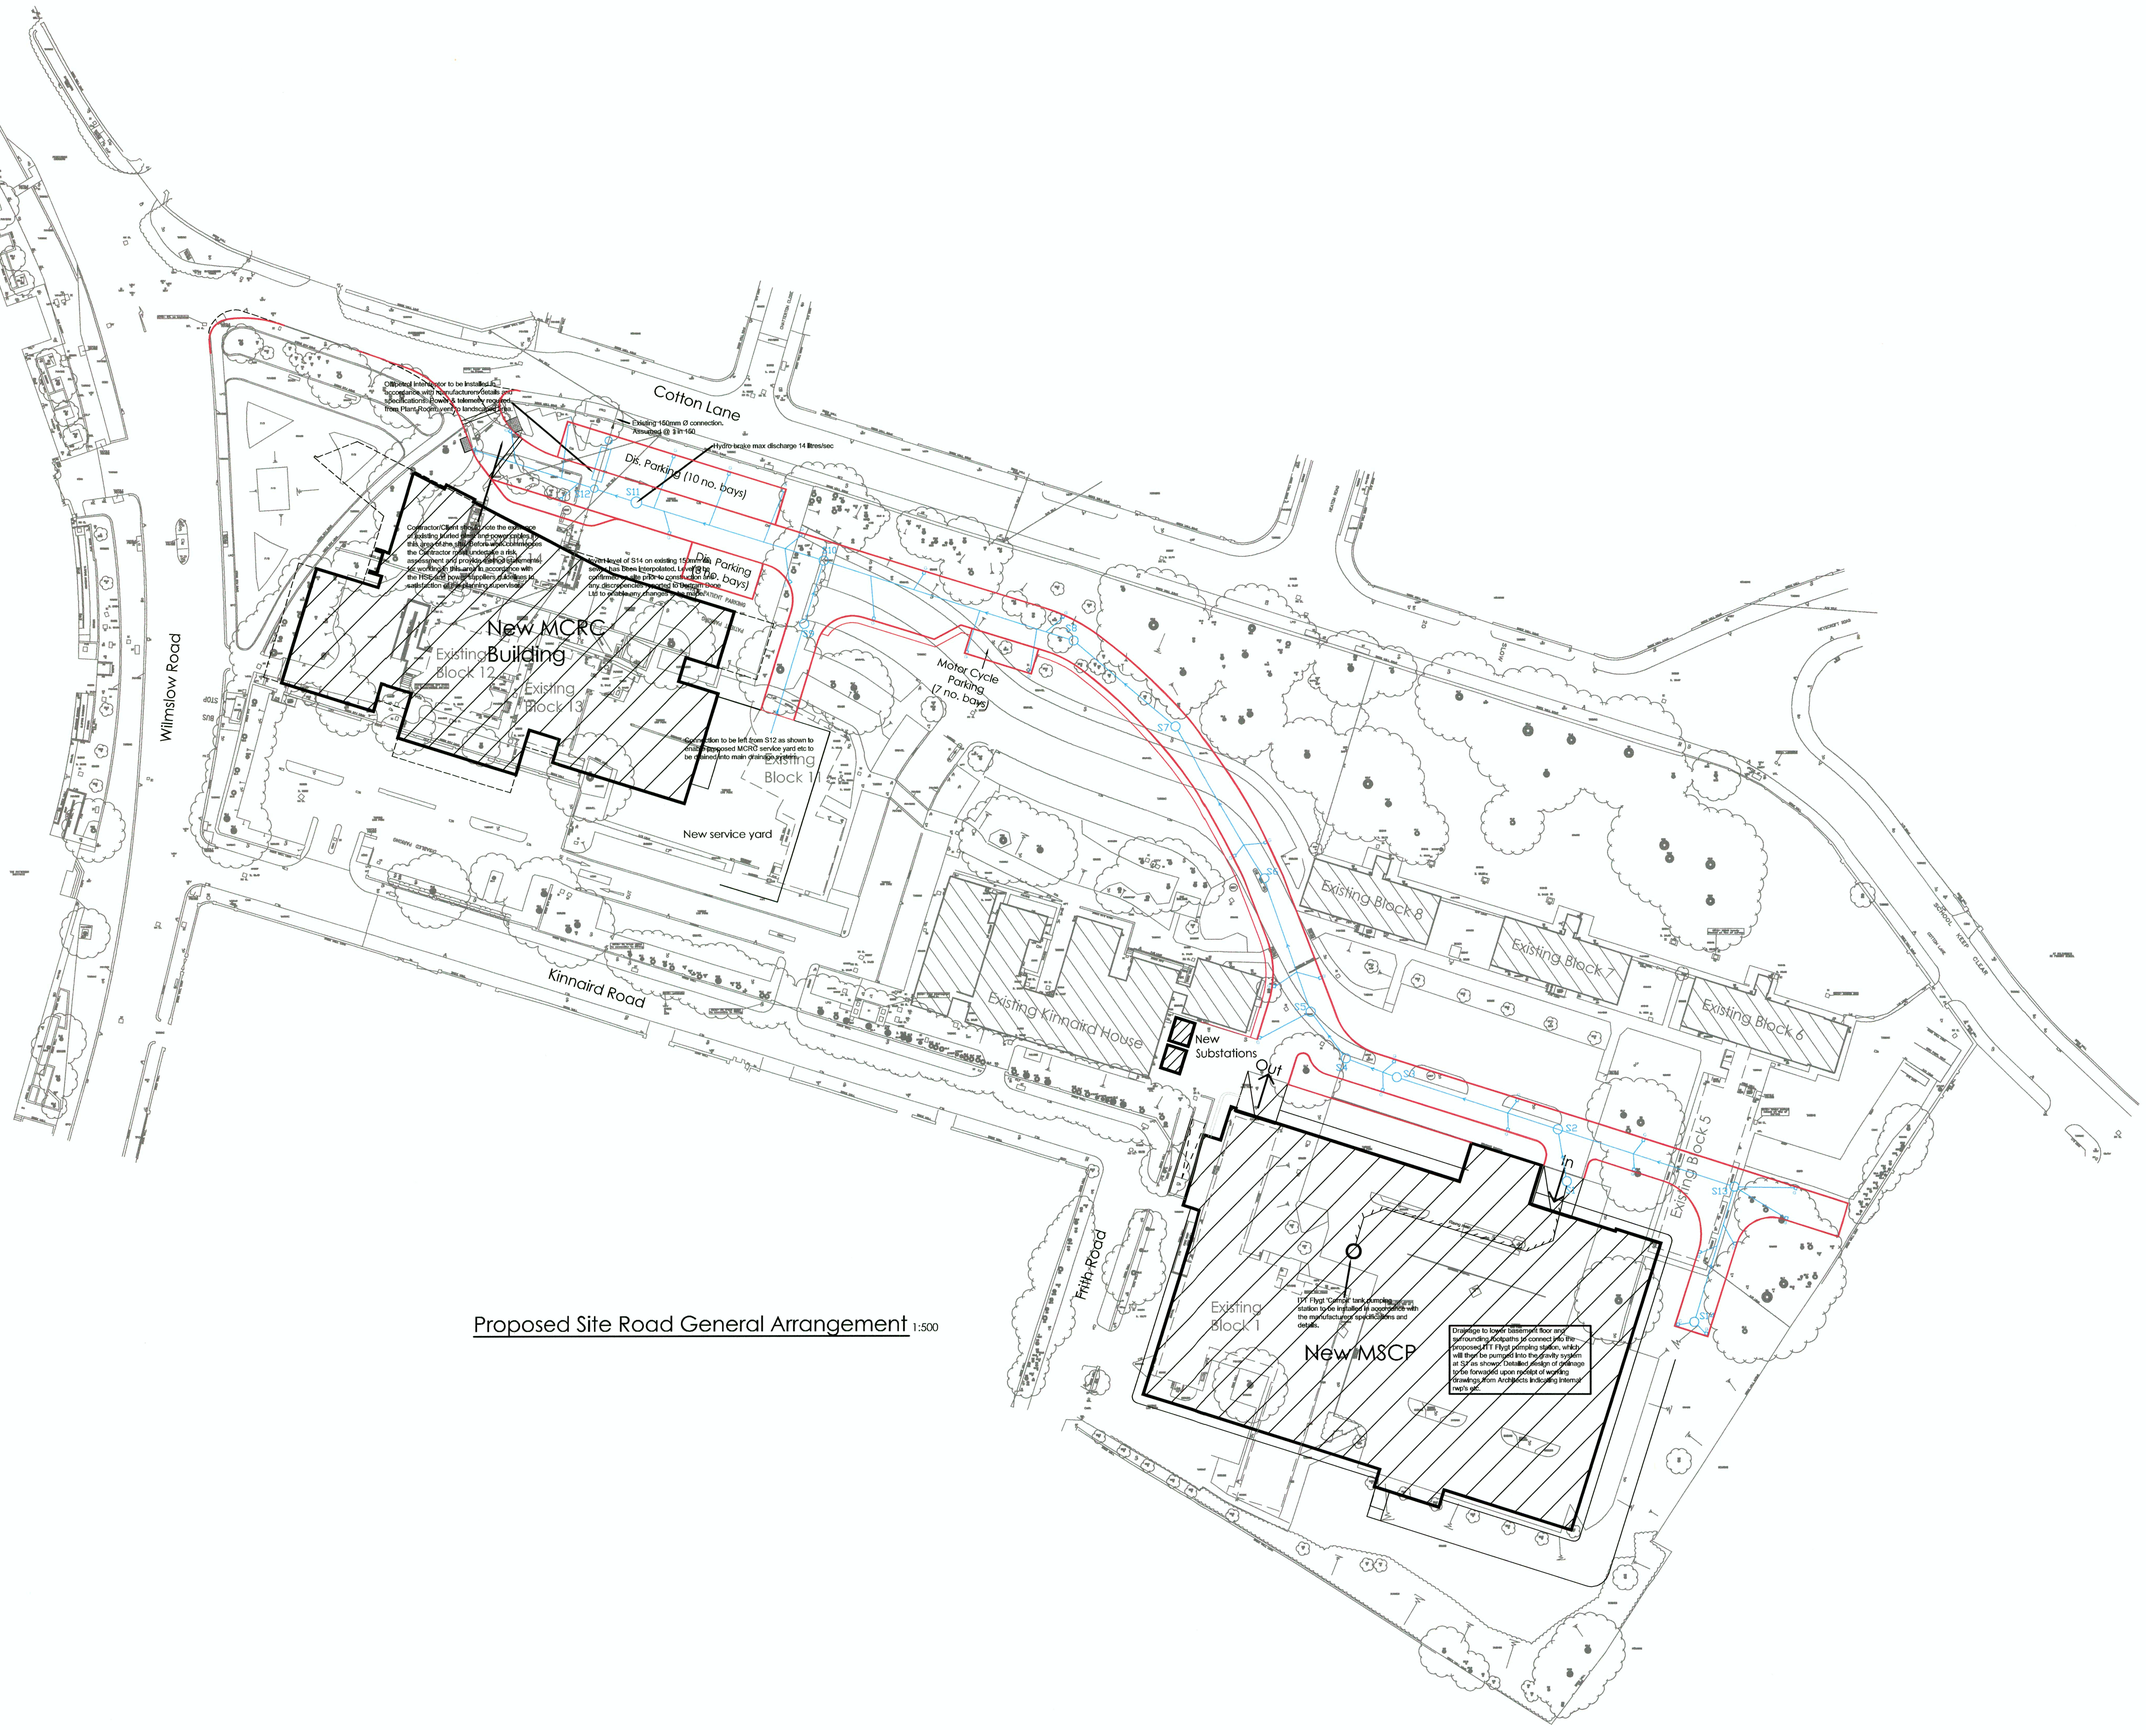

Proposed Site Road General Arrangement 1:500

PLANNING AND BUILDING CONTROL
05 DEC 2011

revision	date	revision details
B	02.12.11	Updated
A	19.09.11	Issued for Planning

drawing status: **Planning**

BERTRAM DONE
Paragon House
48 Seymour Grove
Manchester M16 0LN
T 0161 873 9390
F 0161 873 7164
E mail@bertramdone.co.uk
I www.bertramdone.co.uk

THIS DRAWING IS THE PROPERTY OF BERTRAM DONE & PARTNERS AND MUST NOT BE COPIED OR REPRODUCED EITHER IN WHOLE OR IN PART WITHOUT PRIOR WRITTEN PERMISSION

The Christie
NHS Trust
Manchester

scale: 1:500		date: 23.08.11
drawn by: JL	A1	checked by:

contract:
Proposed Multi Storey
Car Park
Kinnaird Road

drawing:
Proposed Site Road
Drainage Layout

job no: 12290

drawing no: P-L-21