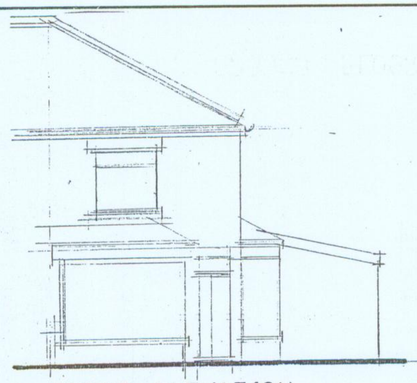

FRONT ELEVATION

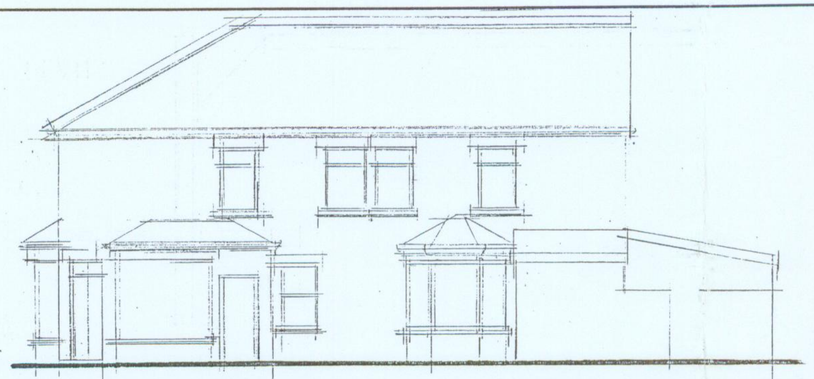

SIDE ELEVATION

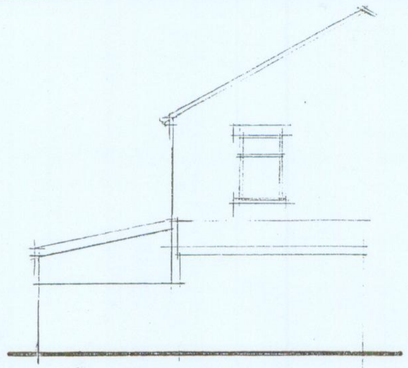

REAR ELEVATION

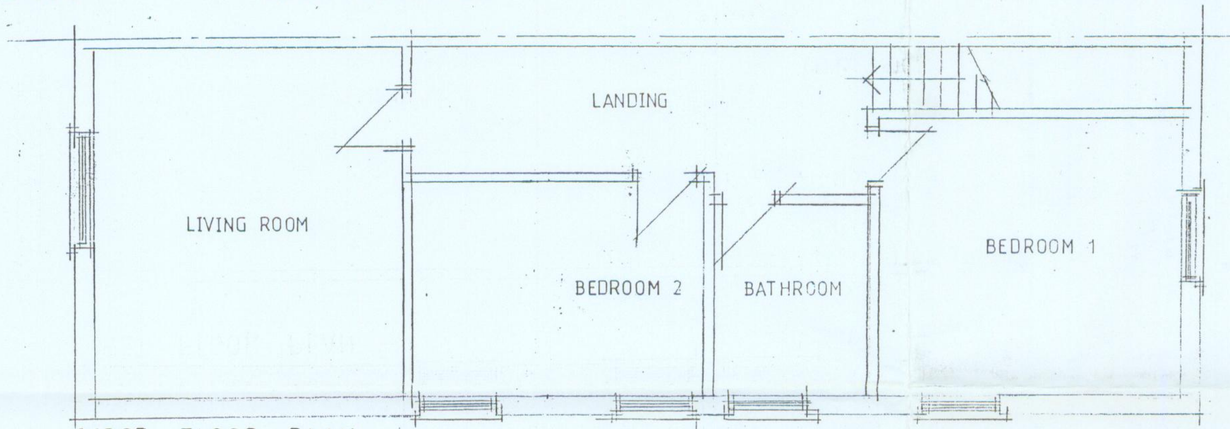

FIRST FLOOR PLAN

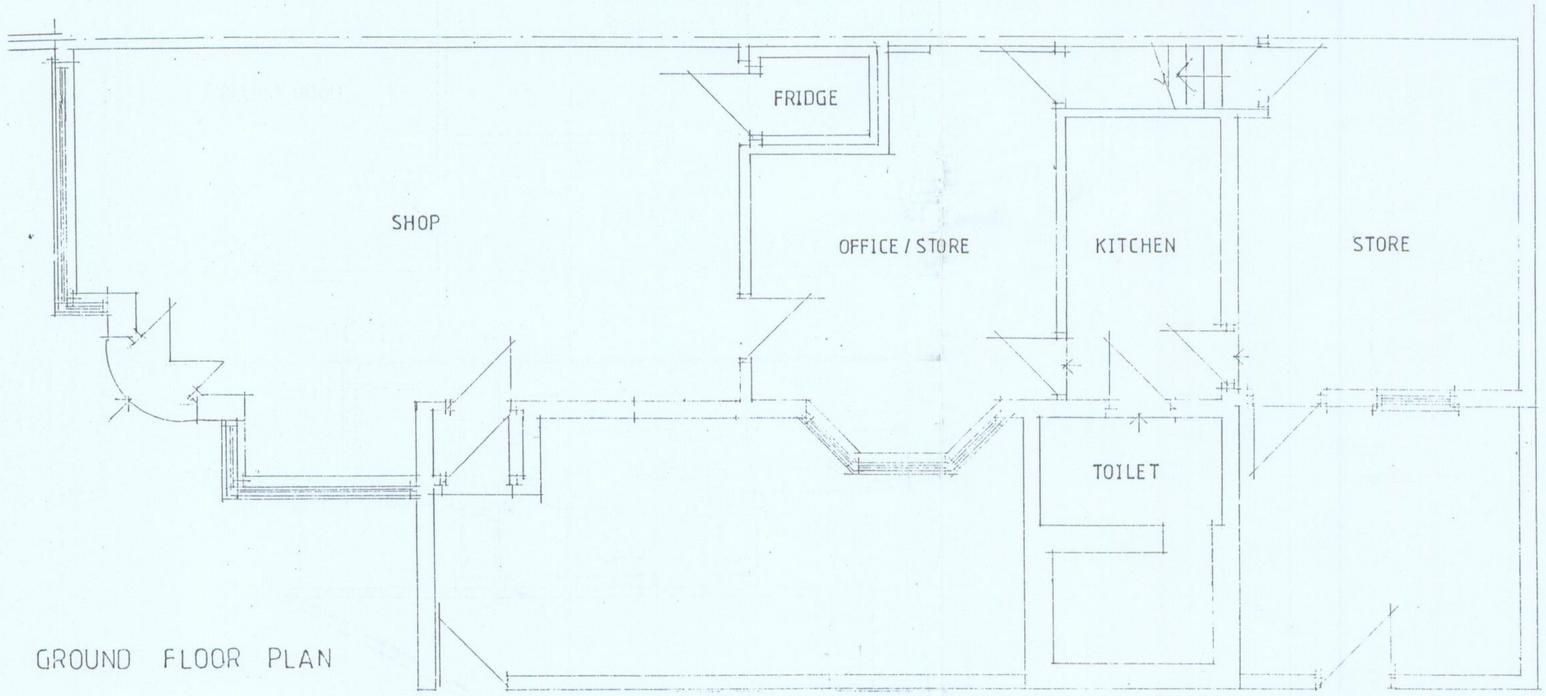

GROUND FLOOR PLAN

NOTES

CLIENT
M · KHALID
189 GREAT WESTERN STREET
MOSS SIDE M14 4LN

JOB TITLE
PROPOSED SHOP EXTENSION & INTERNAL ALTERATIONS

DRG. TITLE
PLANS & ELEVATIONS AS EXISTING

HOLBOROW + ORMESHER Limited
architectural & interior design
Station House
Adams Hill
Knutsford
Cheshire WA16 6DN
telephone : 01565 652275
fax : 01565 750501

REC'D 26 MAR 2008
INIT. RECD DATE

ISSUE	ORIGINAL	1	2	3	4	5	6	7
REVISION								
DATE								
DRAWN								
CHECKED								
APPROVED								

SCALE 1:50 1:100

DRAWING NUMBER 190/02/02

M 512650 R