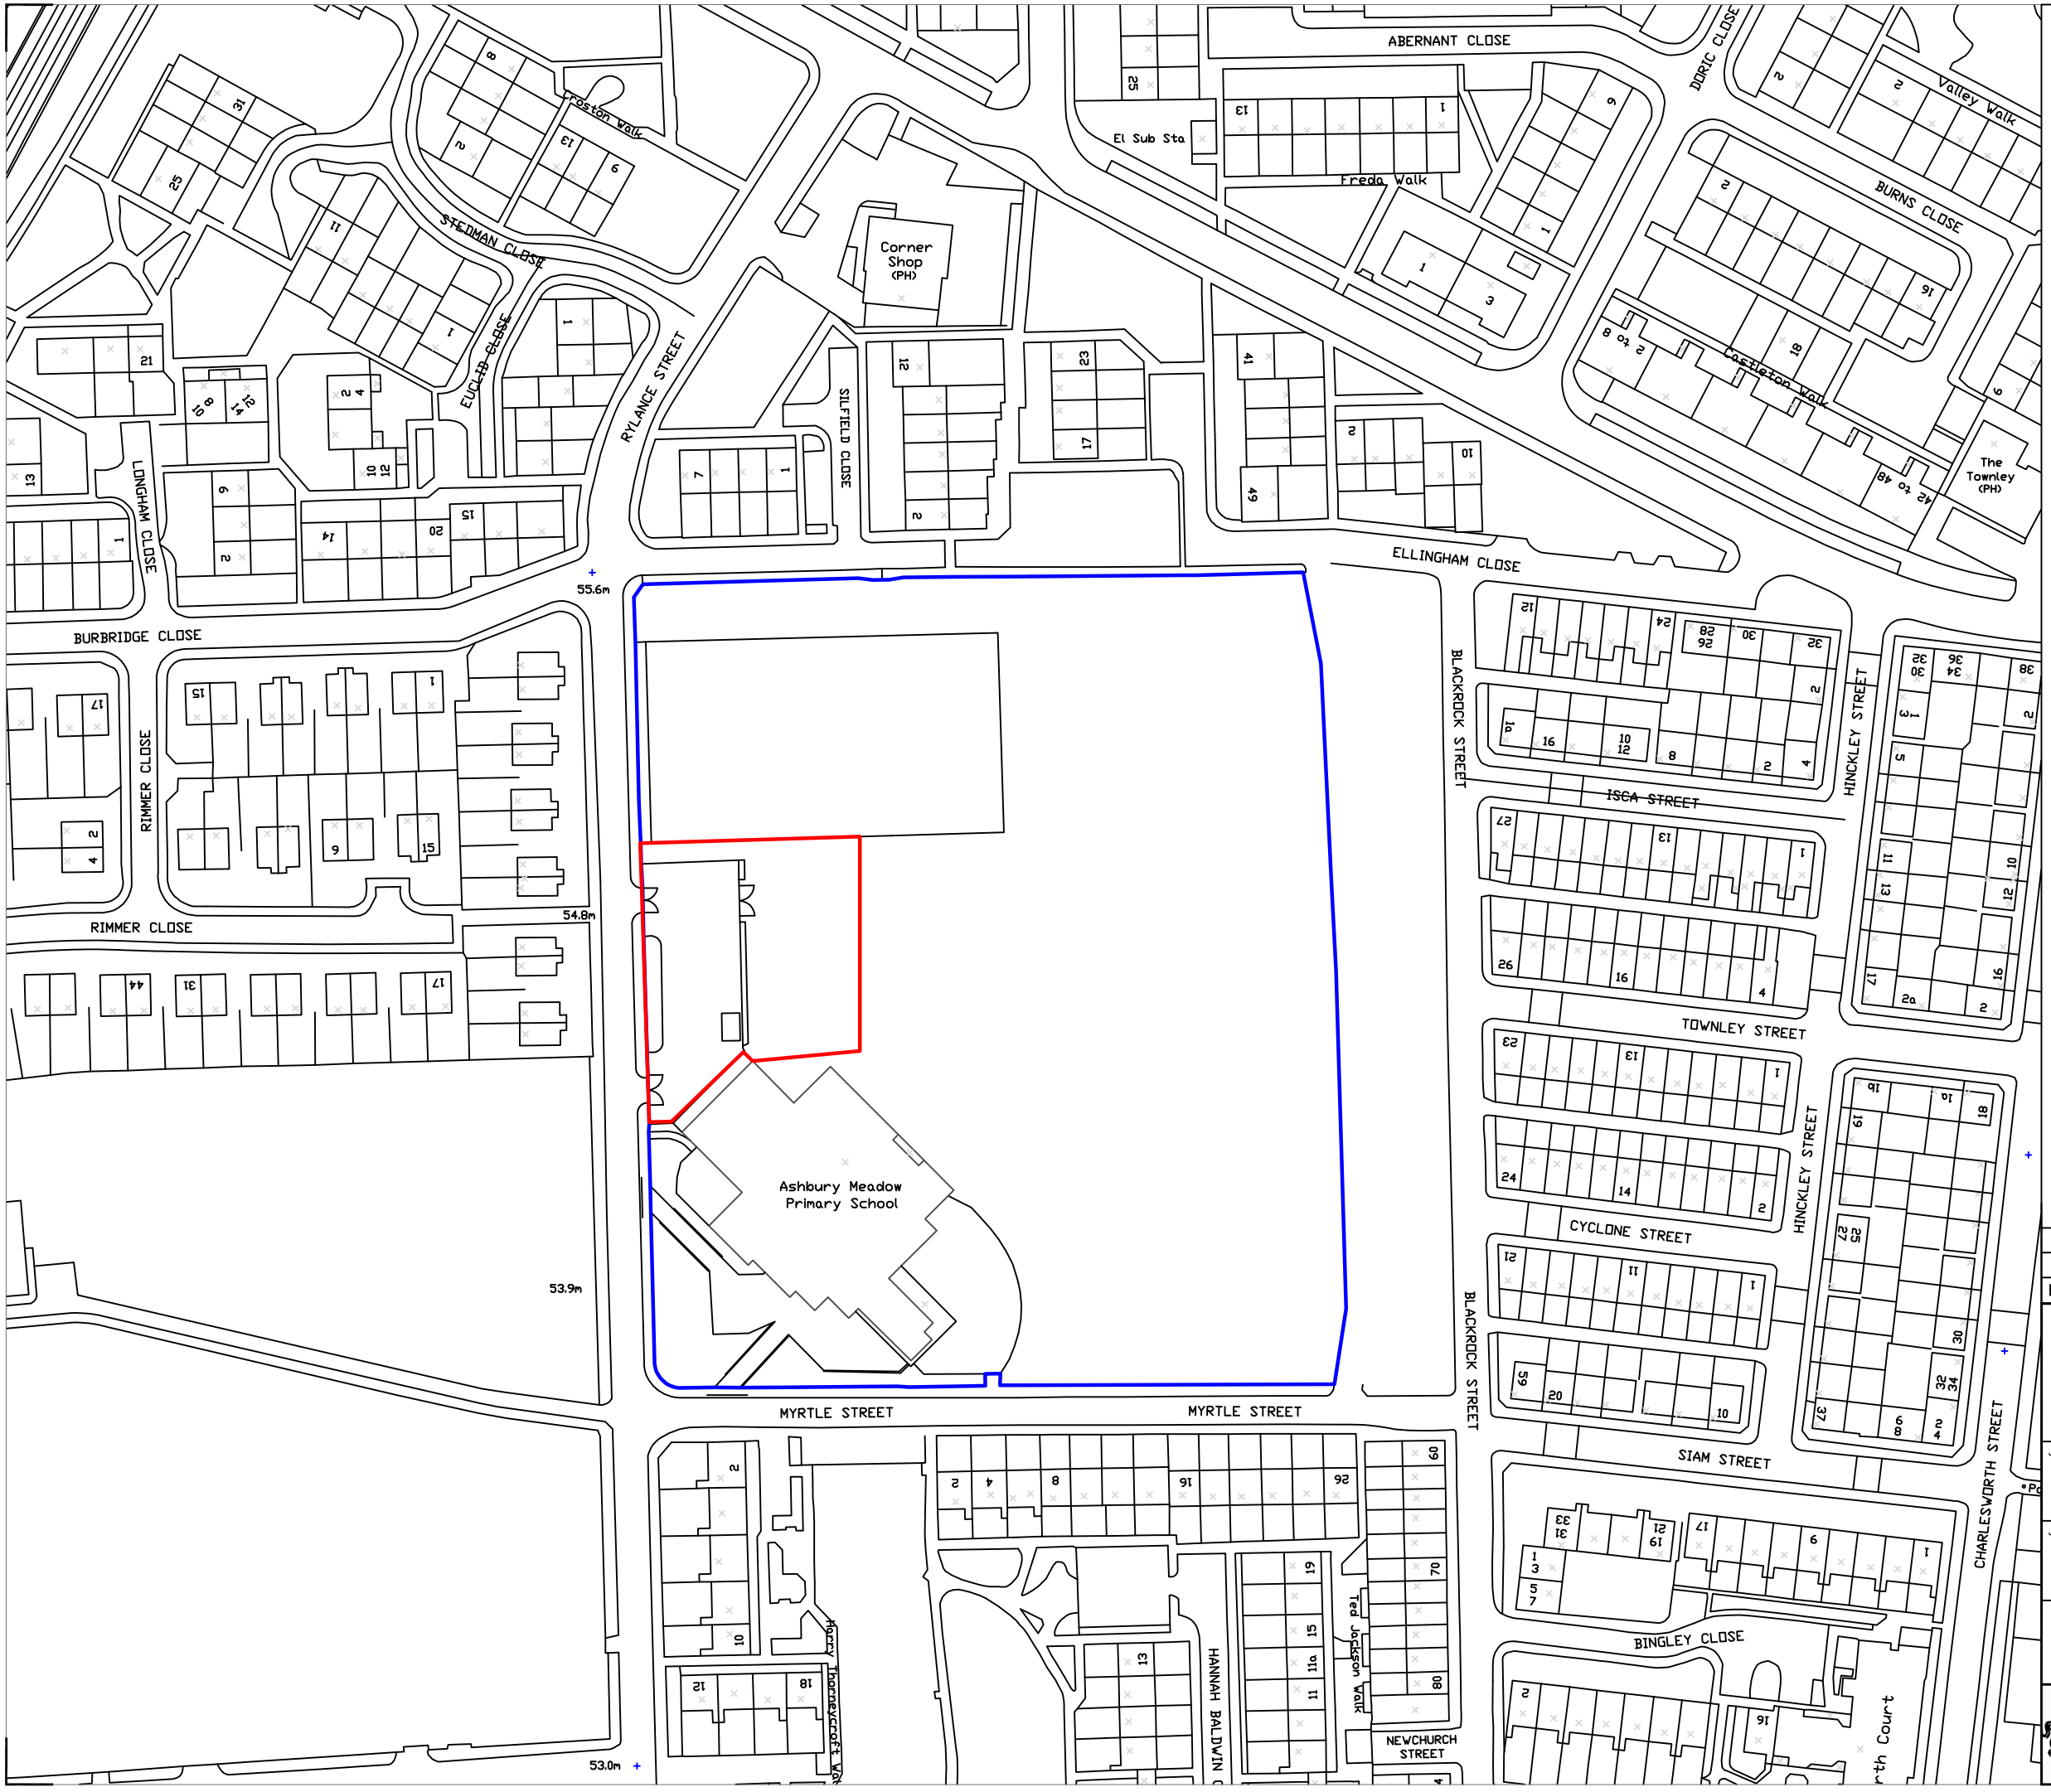


N

Rev	Description	By	Date

Capital Programme Division
Corporate Technical Services

4th floor , Heron House
47 Lloyd St, Manchester
M2 5LE
Tel: 0161 219 6500
FAX: 0161 219 6501

JOB TITLE	DRAWING TITLE
Ashbury Meadows Primary Flagpole Installation	Location Plan
JOB NO.	DRAWING NO.
SD39586	1.01

DATE	SCALE	DRAWN	REVISION
30.11.11	1/1250	AJS	

MANCHESTER CITY COUNCIL