


GROUND FLOOR

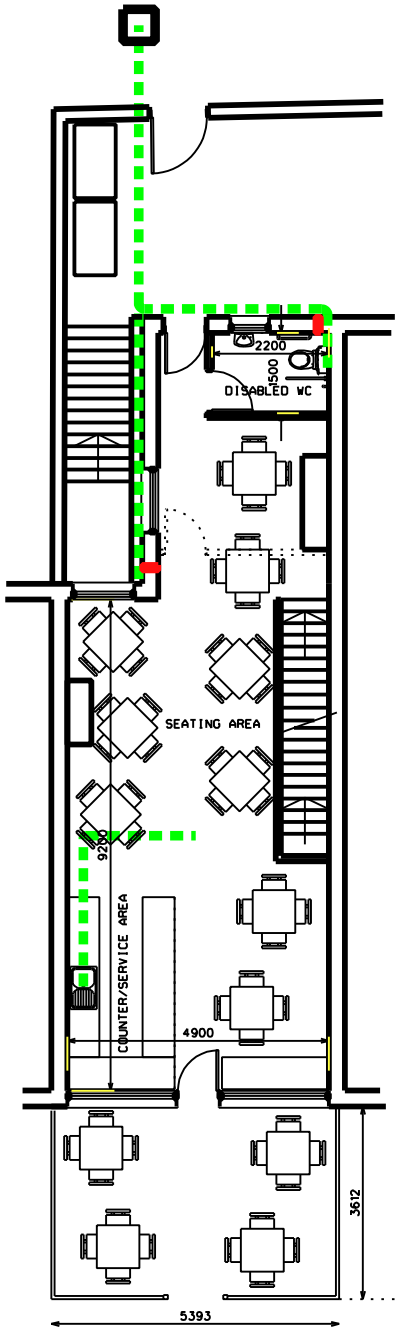


BASEMENT

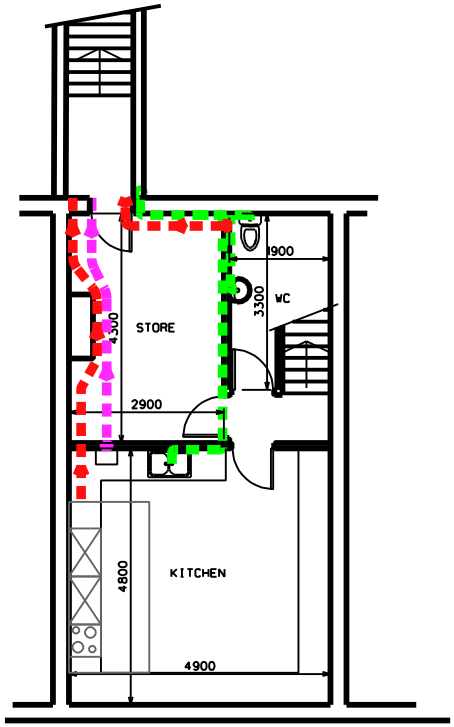

REAR ELEVATION

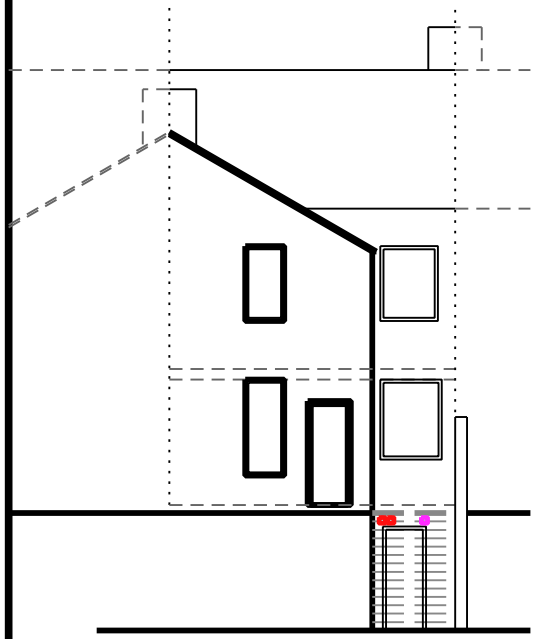

FENCE ELEVATION 1:50

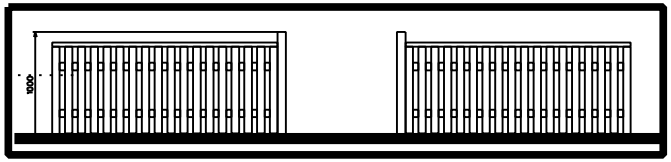

TPH CONSTRUCTION

5 FILSIDE WALK, MANCHESTER, M23 9HS
0161 374 1776 · 07853 147 287 · INFO@TPHCONSTRUCTION.COM

DRG TITLE : PLANS

PROJECT TITLE :
53 MANCHESTER ROAD
CHORLTON
MANCHESTER, M21 9PW
PEACH PIE CAKES

DRG NO. : PP01

REVISION :

SCALE : 1 : 100 @ A3

DRAWN BY / DATE : TH