
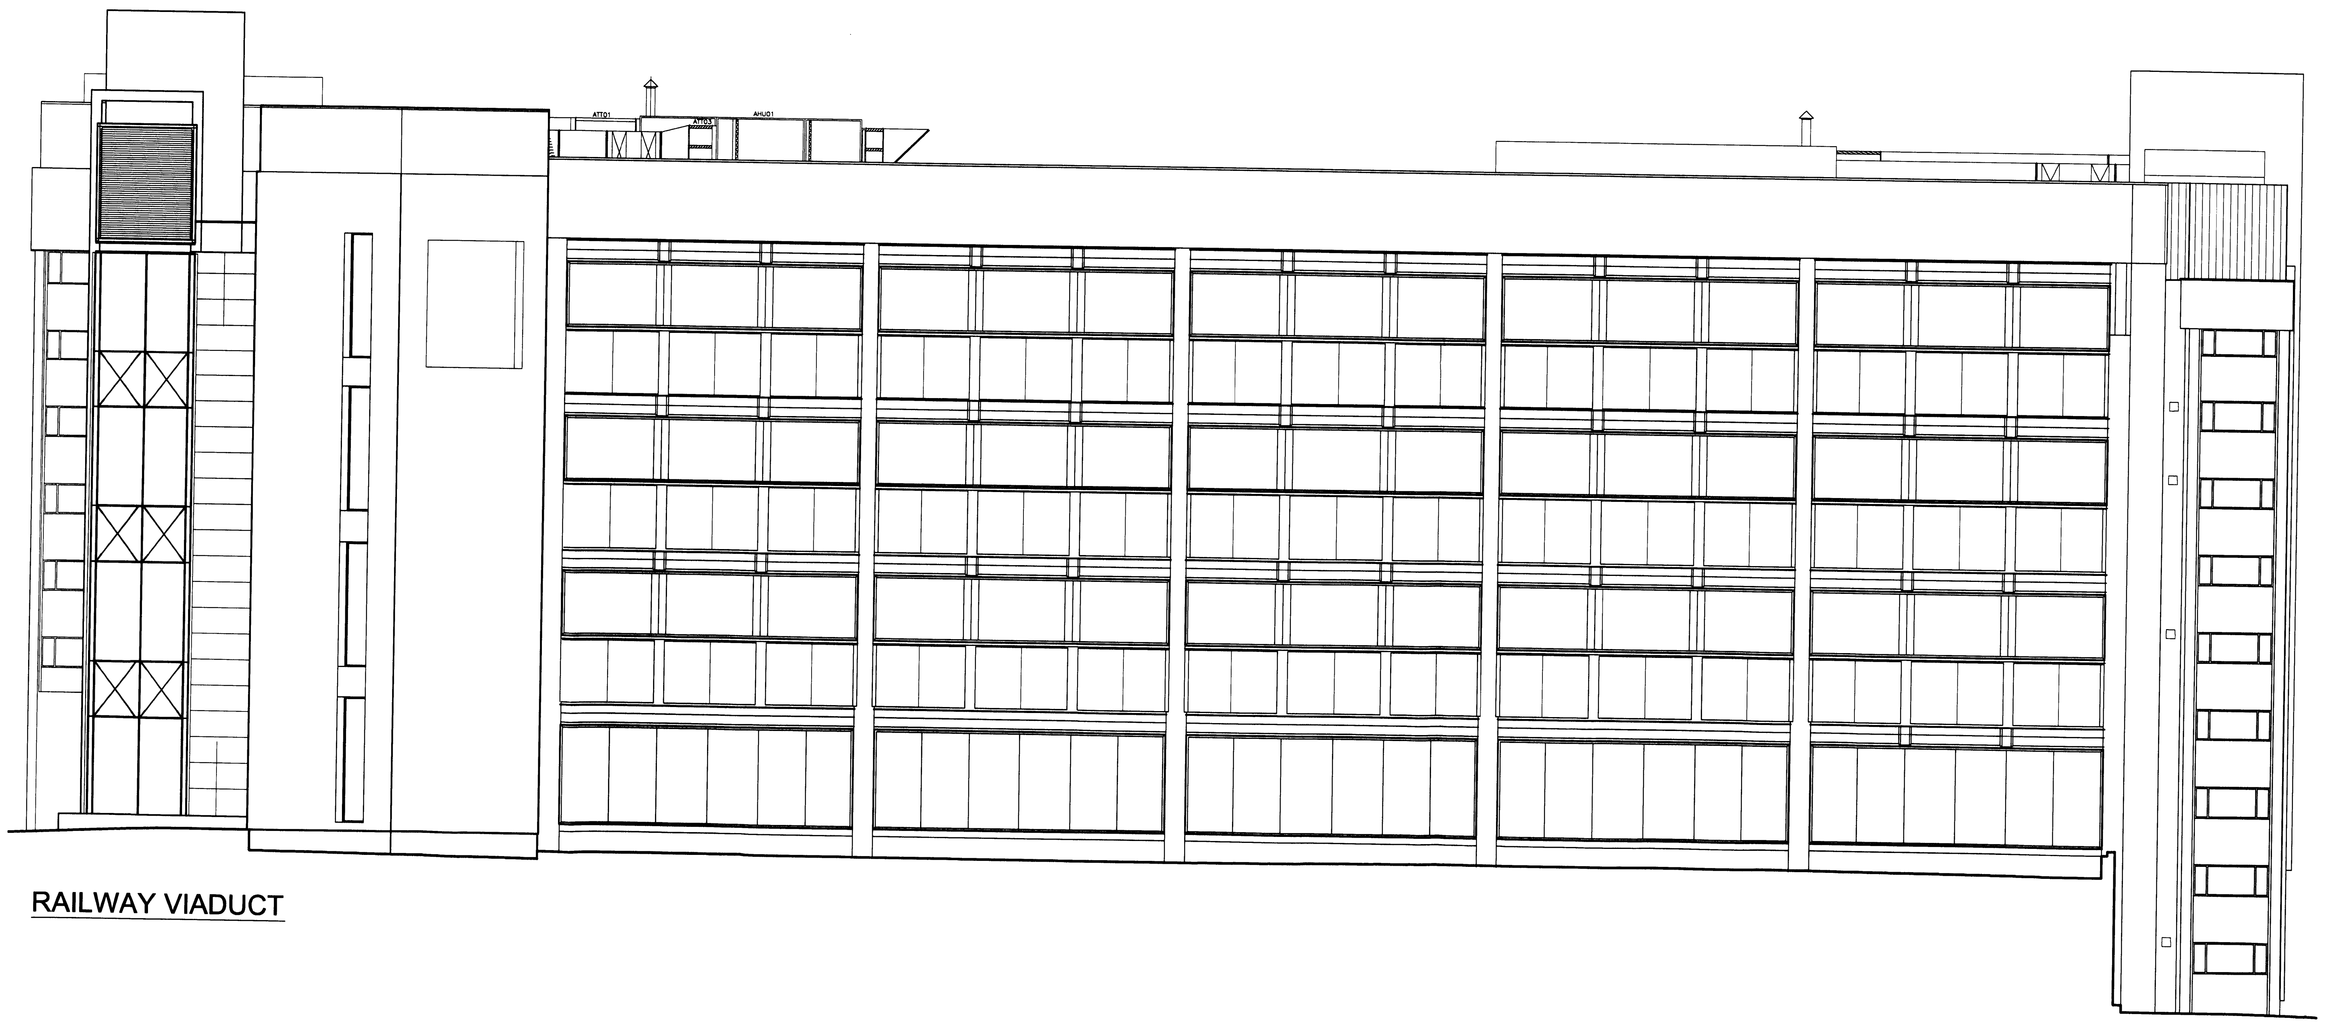


RAILWAY VIADUCT

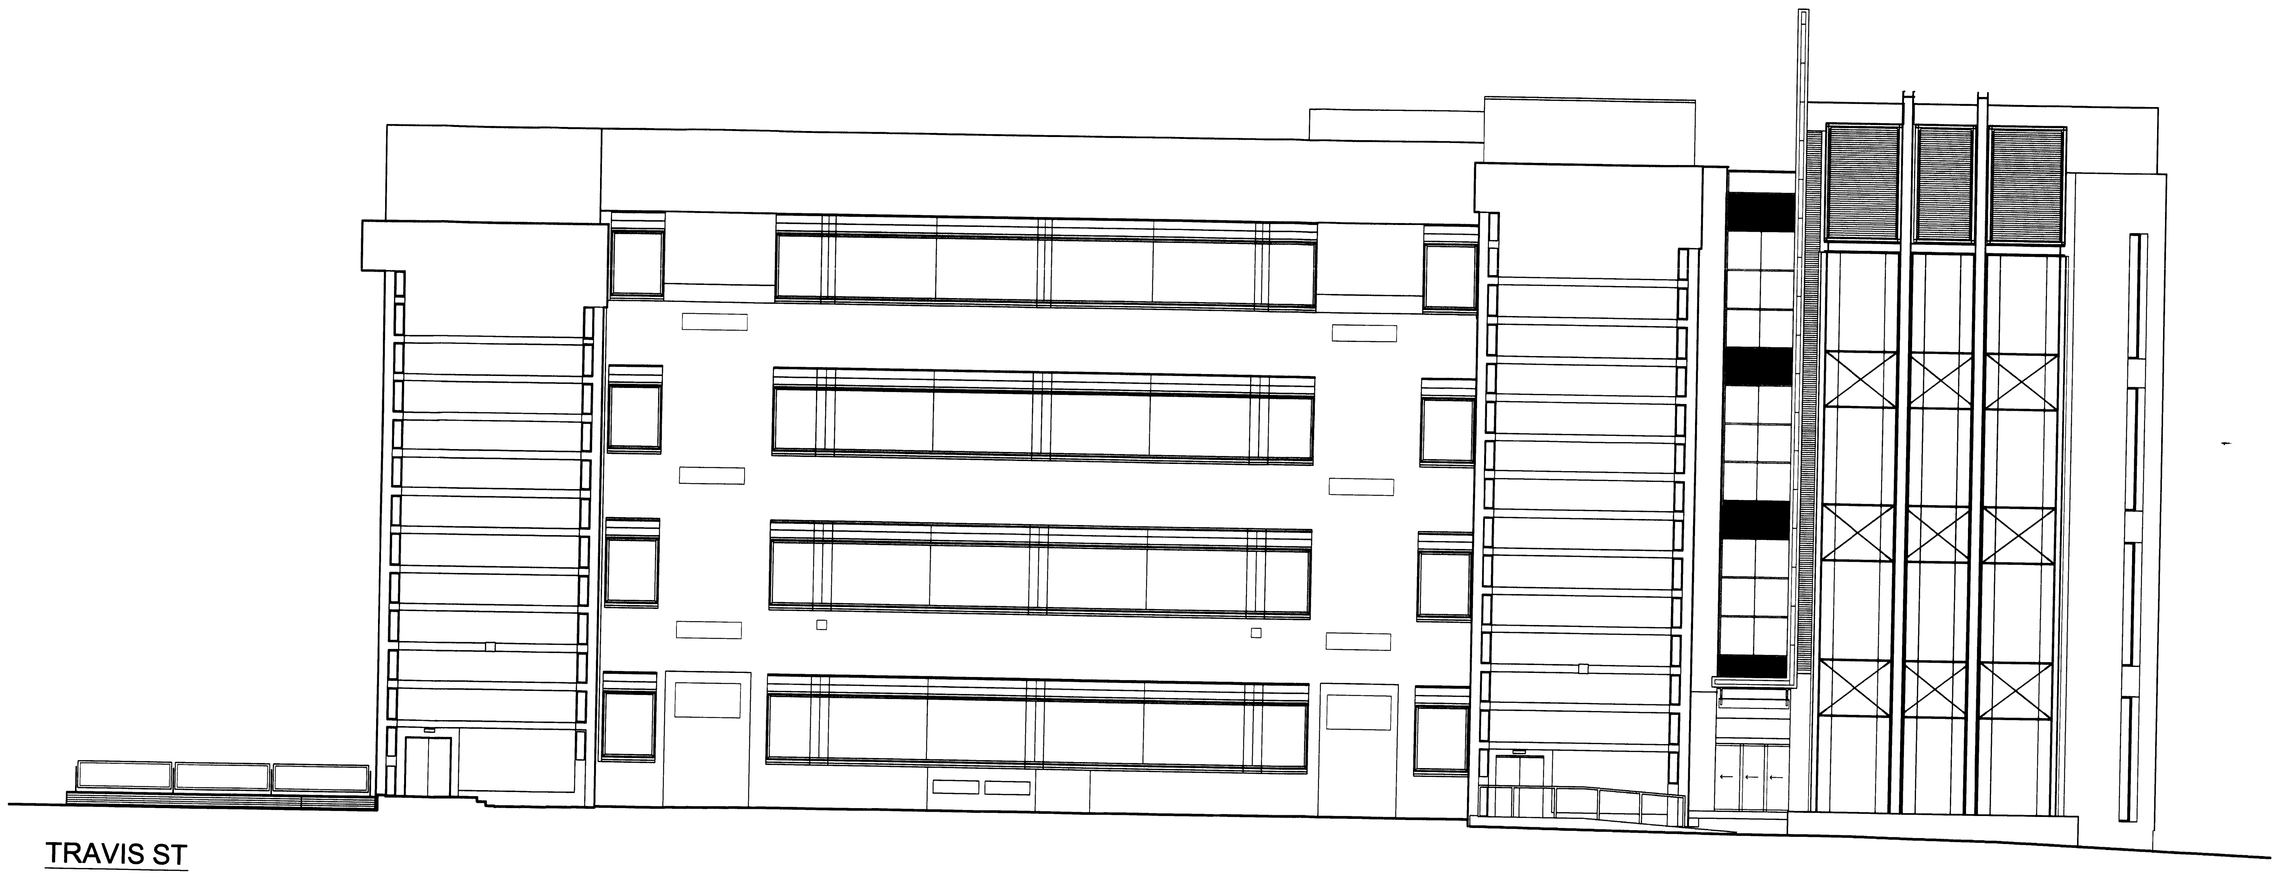

TRAVIS ST

PLOT DATE: 06.02.08
DWG NAME: Existing Elevations

SITE PLAN

THIS DRAWING IS THE PROPERTY OF GVA GRIMLEY LTD. NO INFORMATION CONTAINED SHALL BE COPIED IN WHOLE OR PART, OR PASSED TO ANY OTHER PARTY WITHOUT WRITTEN CONSENT.
COPYRIGHT IS RESERVED.
THIS DRWAING SHALL NOT BE SCALED.

NOTES

REV	DATE	INT.	DESCRIPTION	CHK

PROJECT
SQUARE ONE
MANCHESTER

CLIENT
NETWORK RAIL

PLANNING
ACKD
REPLIED
RECD 12 FEB 2008
M
M
M
TOALACTION

GVA Grimley
International Property Advisers
0870 900 8990
81 Fountain Street
Manchester
M2 2EE

JOB NO: 04AB23432

DRAWING TITLE
Existing Elevations 2

DRAWING STATUS	DRAWN BY	SCALE	
PLANNING	JOZB	1:100	A0
DRAWN DATE	ISSUE DATE	CHECKED BY	
24.02.08	08.02.08	JR	

DRAWING NO
Producer | Number | REV
JOZB | 04 | XX