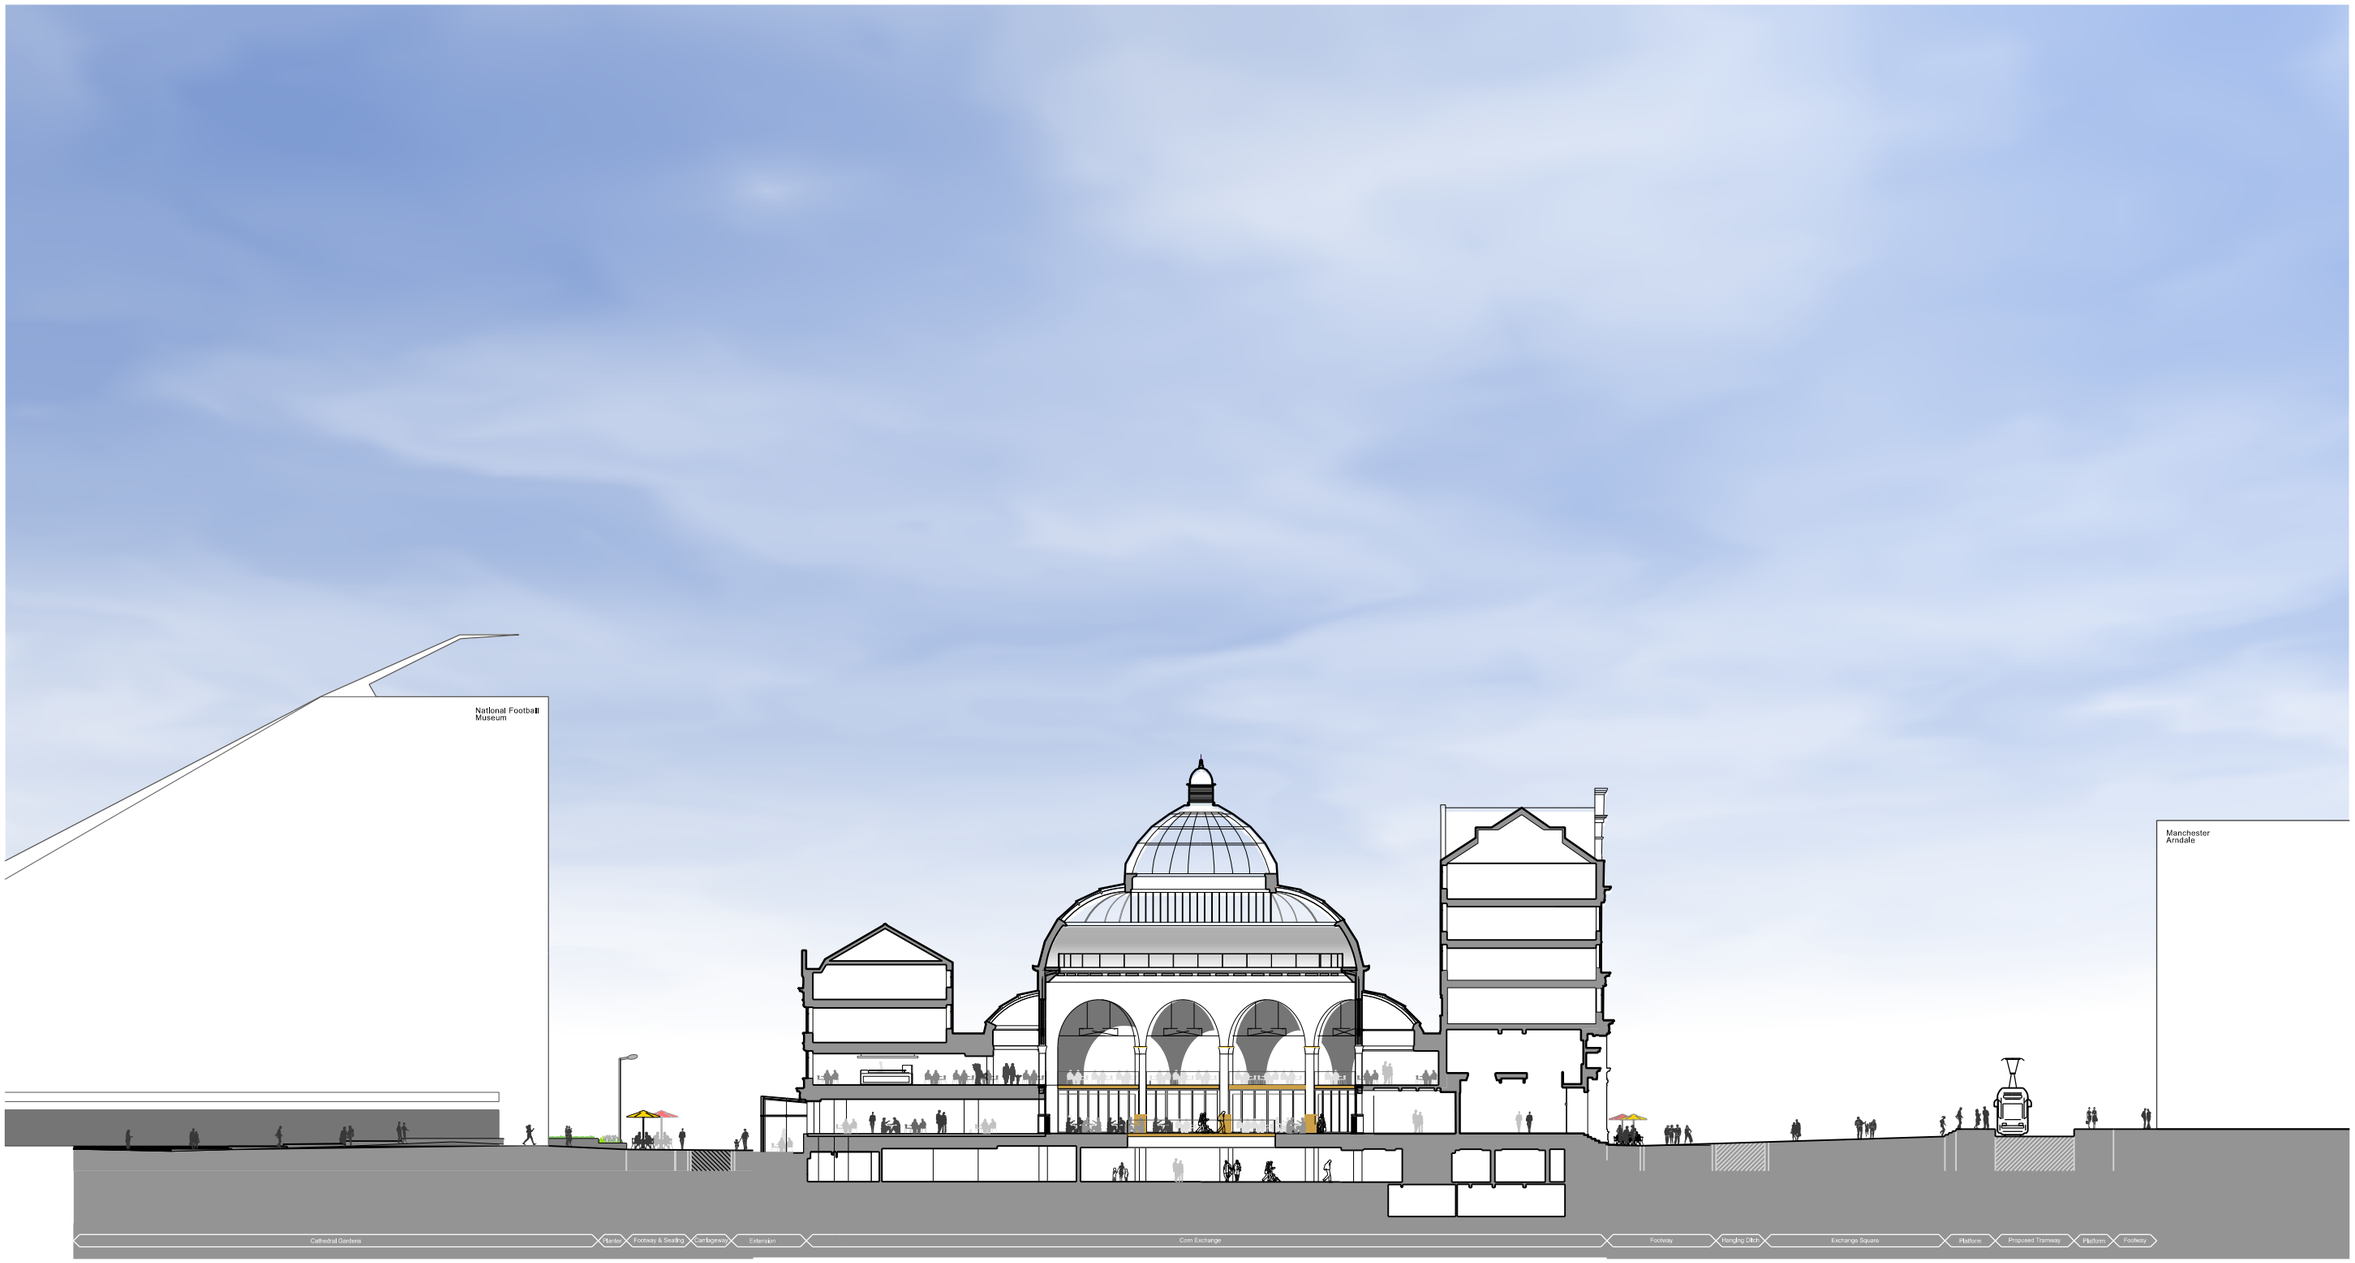

STATUS:
PLANNING

DRAWN:
LS

SCALE
1:250 @ A1

DATE:
12/12/12

PROJECT:
The Corn Exchange, Manchester

TITLE:
Exchange Square / Fennel Street Context Section BC

DRAWING NO:
05045 B1_05_102

REV:

5plus architects
www.5plusarchitects.com

Copyright of this drawing is vested in 5plus Architect and it must not be copied or reproduced without written consent.
Figured dimensions only are to be taken from this drawing.

All contractors must visit the site and be responsible for taking and checking all dimensions relative to their work.
5plus architects are to be advised of any variation between drawings and site conditions.

Electronic data/ drawings issued as 'read only' and should not be interrogated for measurement.
All dimensions and levels should be 'read only' from those values stated in text, on the drawings

DO NOT SCALE OFF THIS DRAWING ..... IF IN DOUBT ASK