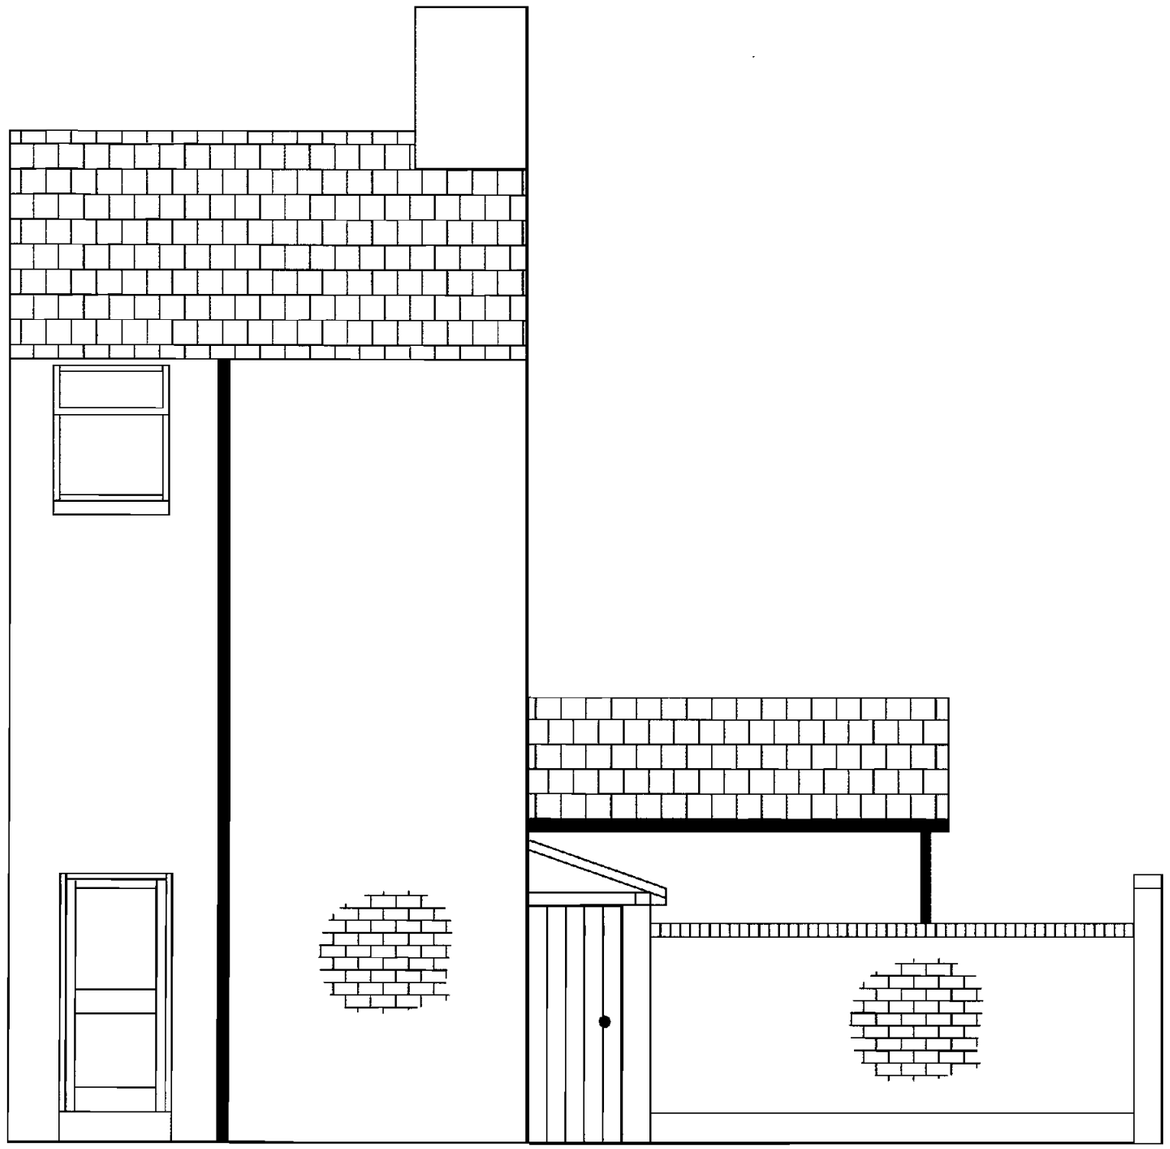


Proposed Side Elevation of adjoining property 27 Slade Grove

Proposed foundations for extension are to be formed 150mm from existing boundary wall, to minimise likelyhood of disturbing party wall, and existing external WC to 27 Slade Grove.

Any disturbance will be made good by selected contractor.

Equipment and Adaptation Service **4th Floor Victoria Mill** **Varley Street** **Miles Platting** **Manchester** **M40 7LH**	Project: Bathroom Extension Mrs. Eula Oughton 25 Slade Grove Longsight Manchester M13 0QF	Drawn By: J Moores Scale 1:50	Date: 18/08/09 Paper Size: A3

MEAP Manchester Equipment & Adaptations Partnership