THIS DRAWING IS FOR PLANNING SUBMISSION ONLY



Front Elevation



Rear Elevation

PLANNING
ACK'D
REPLIED
RECD 14 APR 2008

Rev. B 12.04.08
Amended to suit planning conditions

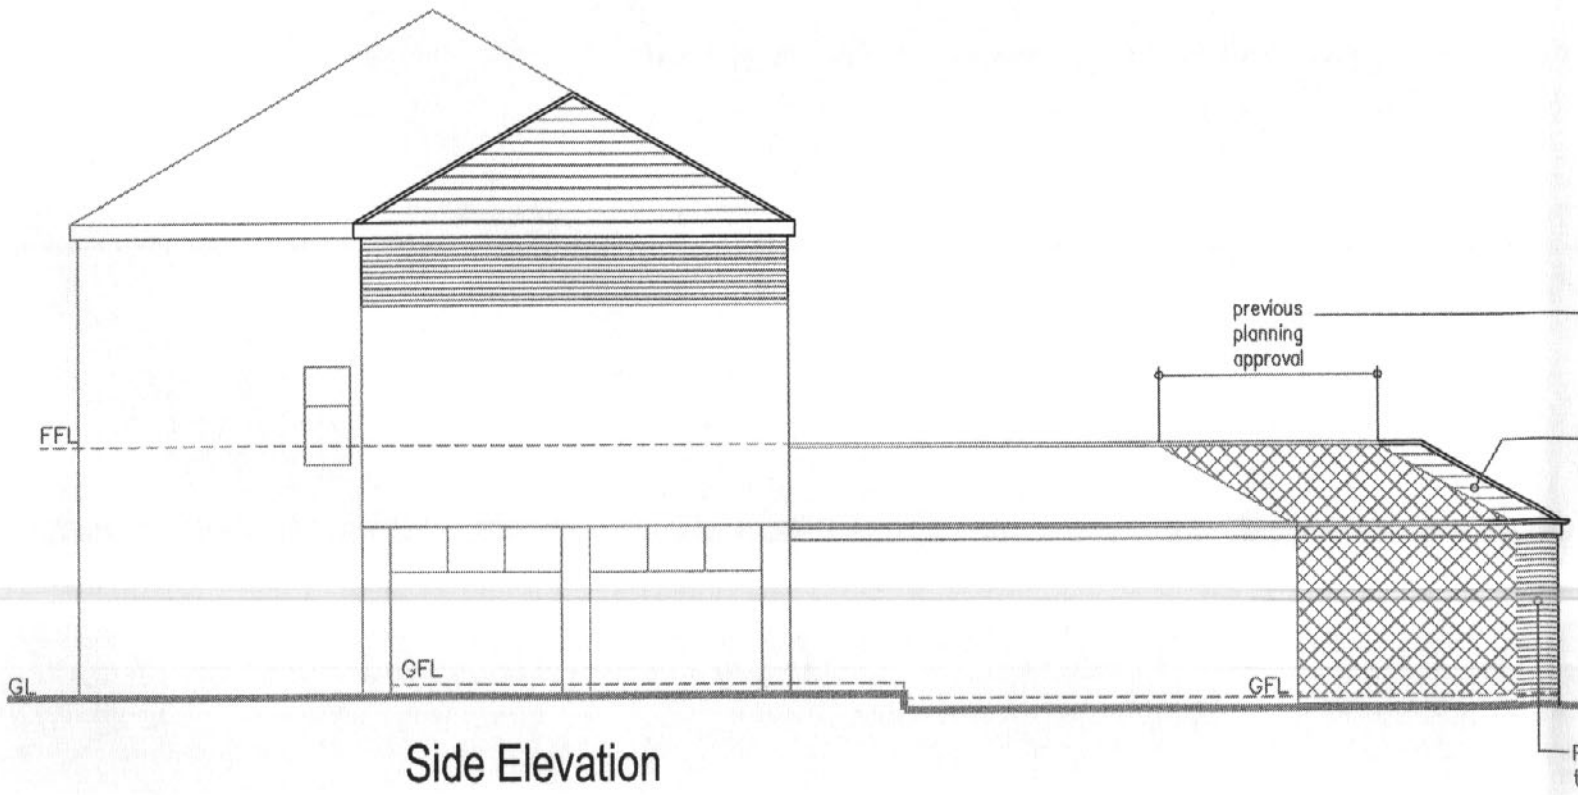

Side Elevation

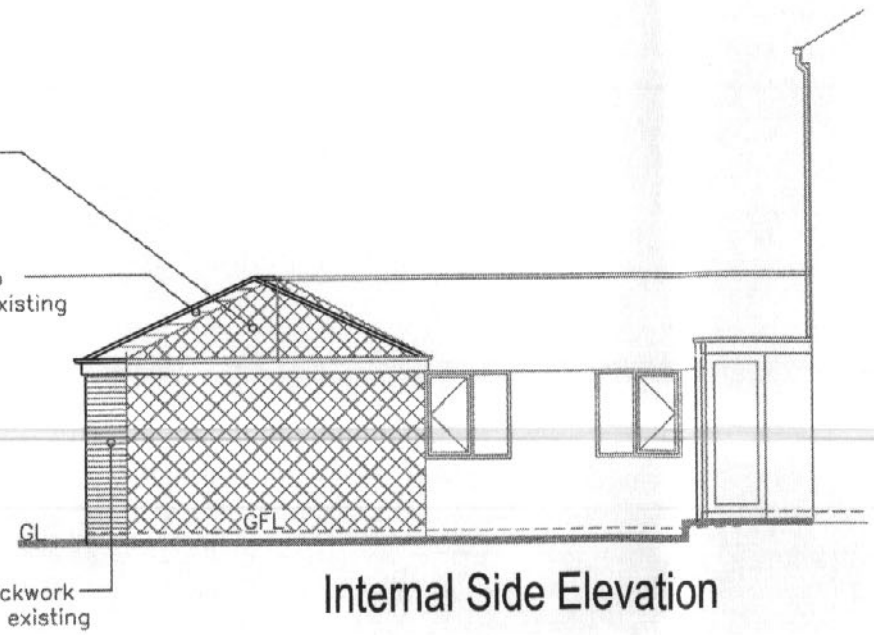

Internal Side Elevation

Project
Proposed Single Storey Extension to rear & Pitched Roof to existing building
Mr & Mrs Thorpe
2 Hilltop Avenue
Blackley, Manchester
M9 6PU

Drawing Title
Proposed Elevations

Dwg. No. 100/04/B

Scales 1:100 | 02/2008