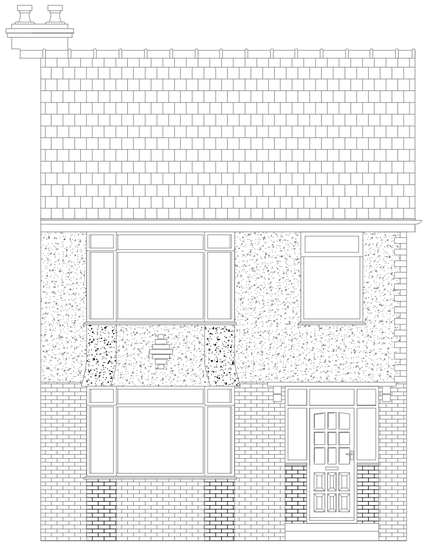

Existing front elevation

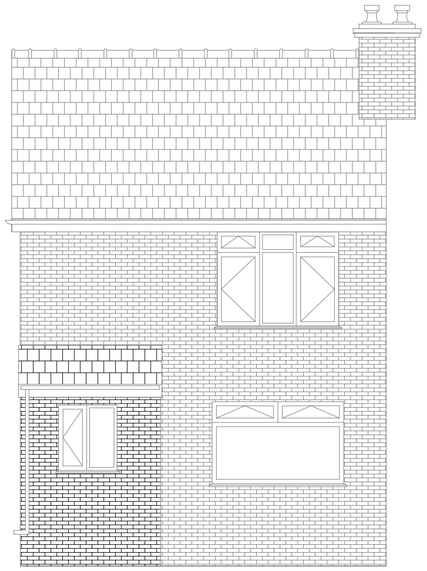

Existing rear elevation

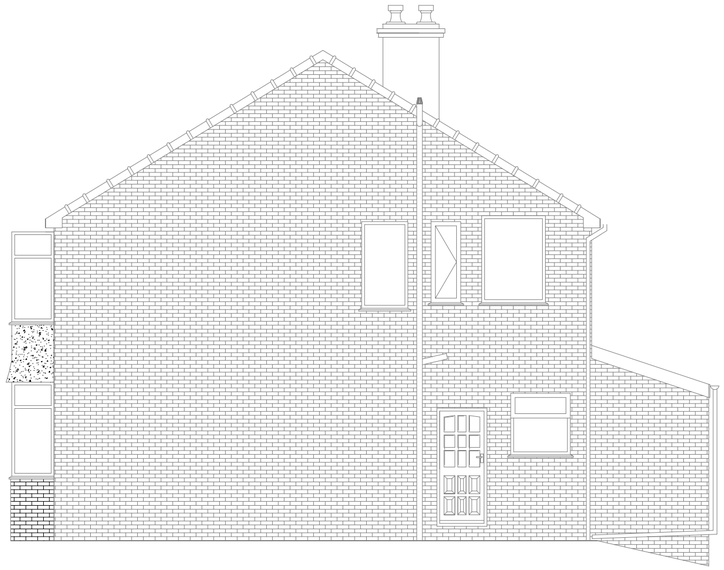

Existing R/H side elevation

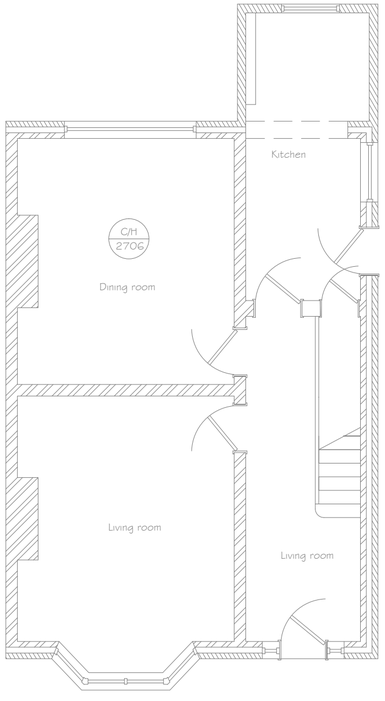

Existing plan elevation



Existing L/H side elevation

It is the clients responsibility under the Party Wall Act 1997 to advise the adjoining neighbour(s) of any structural alterations or boundary issues. JK Tecnical Services (NW) Ltd cannot be held responsible for any failure to do so.

This drawing is copyright & the property of JK Technical Services (NW) Ltd & must not be copied in whole or in part without their written permission. Do not scale from drawing. Check all dimensions on site.





Rev	Date	Description

Issued For : INFORMATION PURPOSES ONLY

Client

Mr. Martin Pickard and

Miss. Rachel Elvins

Project

Proposed rear single storey extension.
48 Claridge Road, Chorlton. M21 9WG

Scheme - Drawing Title

Existing Plans & Elevations

01 — Drawing No.
. — Revision
Date 07.09.13
Scale 1:75 @A2

JK TECH SERVS

Tel: 0161 728 5730
Mobile: 07741175755
www.jktechservs.co.uk