
NOTES / REVISIONS

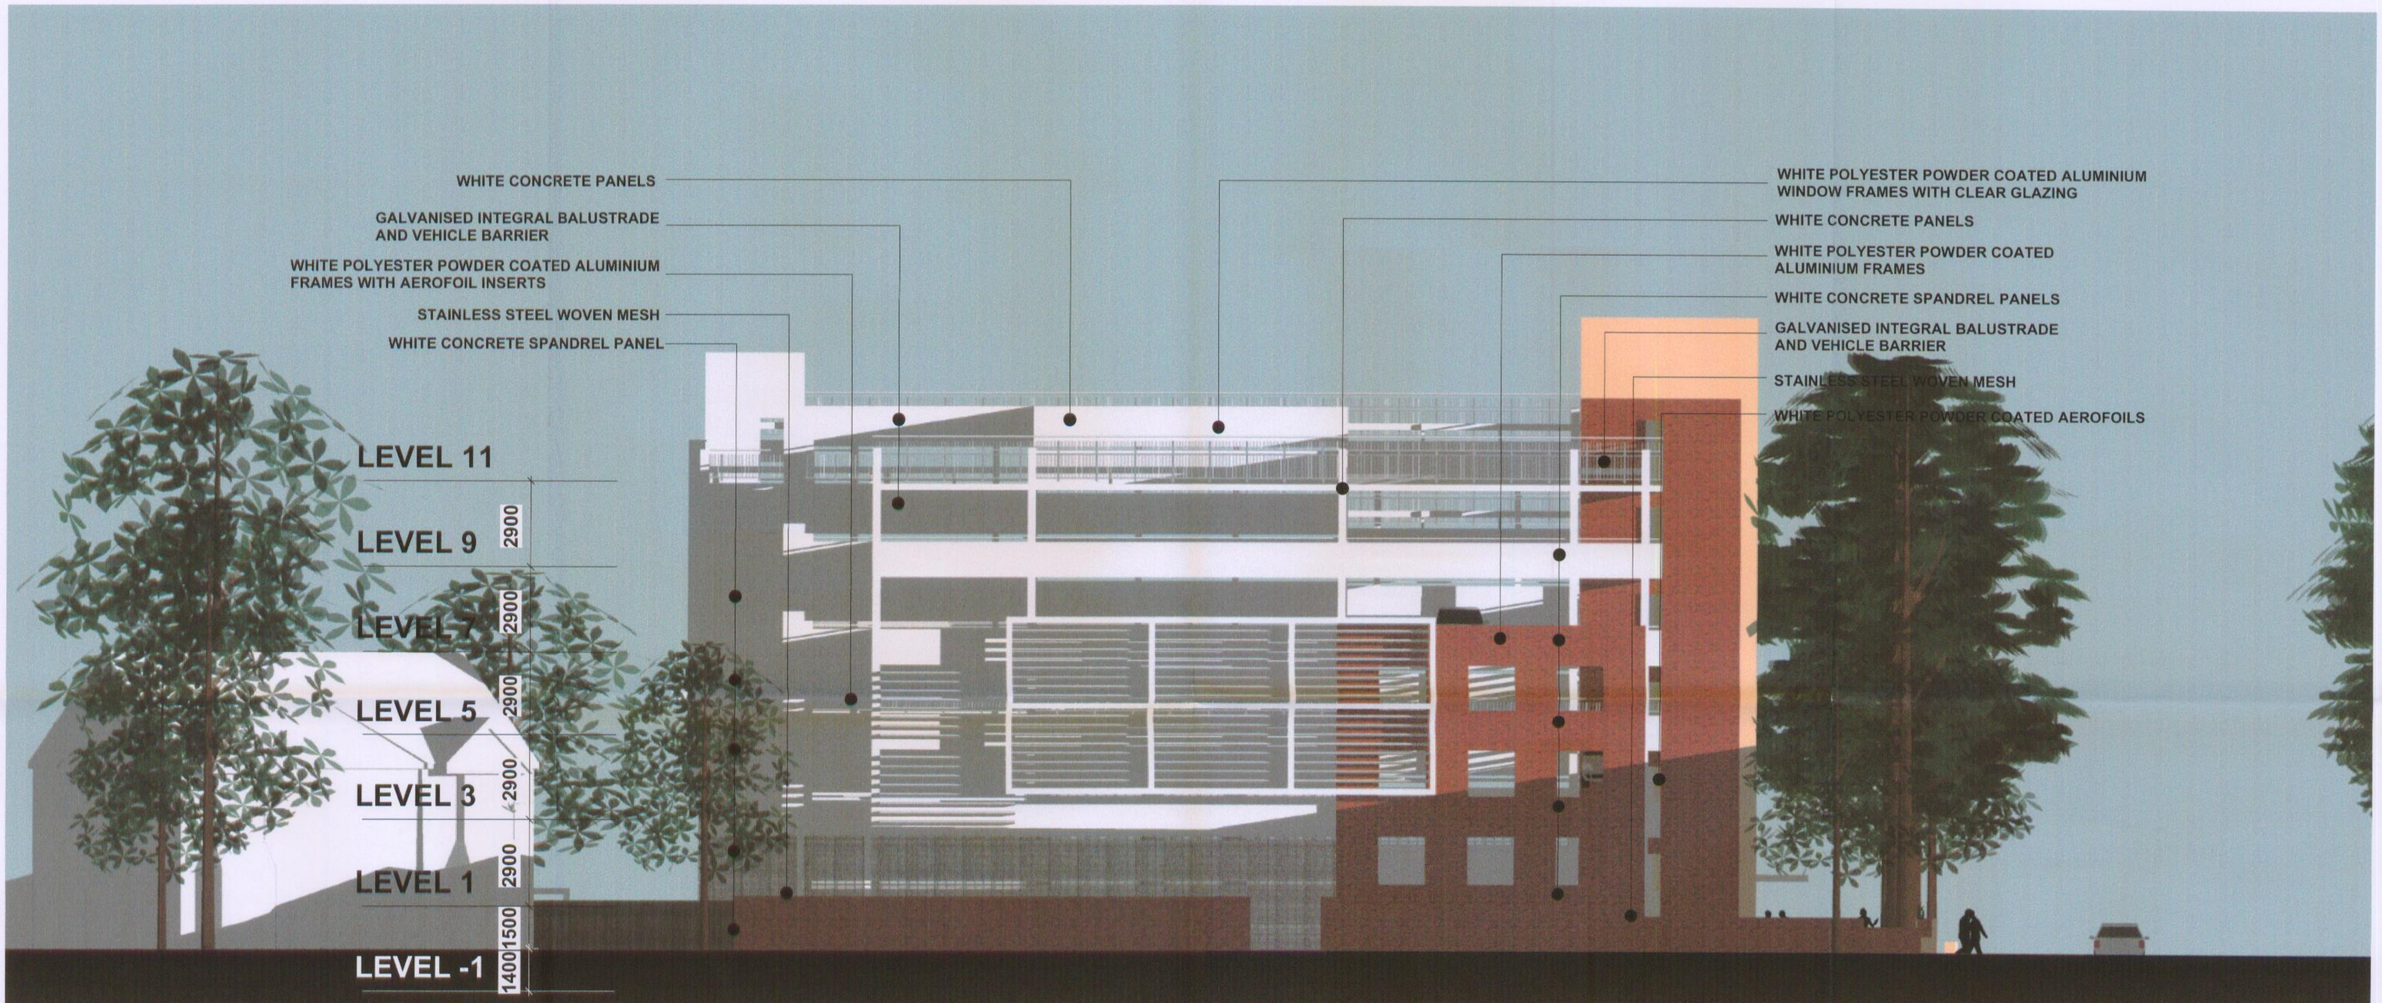

NORTH ELEVATION

PLANNING
ACKD
REPLIED
RECD 28 MAR 2008

CHRISTIE HOSPITAL MSCP

Fairhursts DESIGN GROUP
ARCHITECTS

JOB TITLE: CHRISTIE HOSPITAL MSCP
DRAWING TITLE: NORTH ELEVATION
SCALE: 1:100 @ A1
JOB NO: 7058 [redacted] / 13_02_rev C
DRWN: AC CHKD: IGF REV'D: