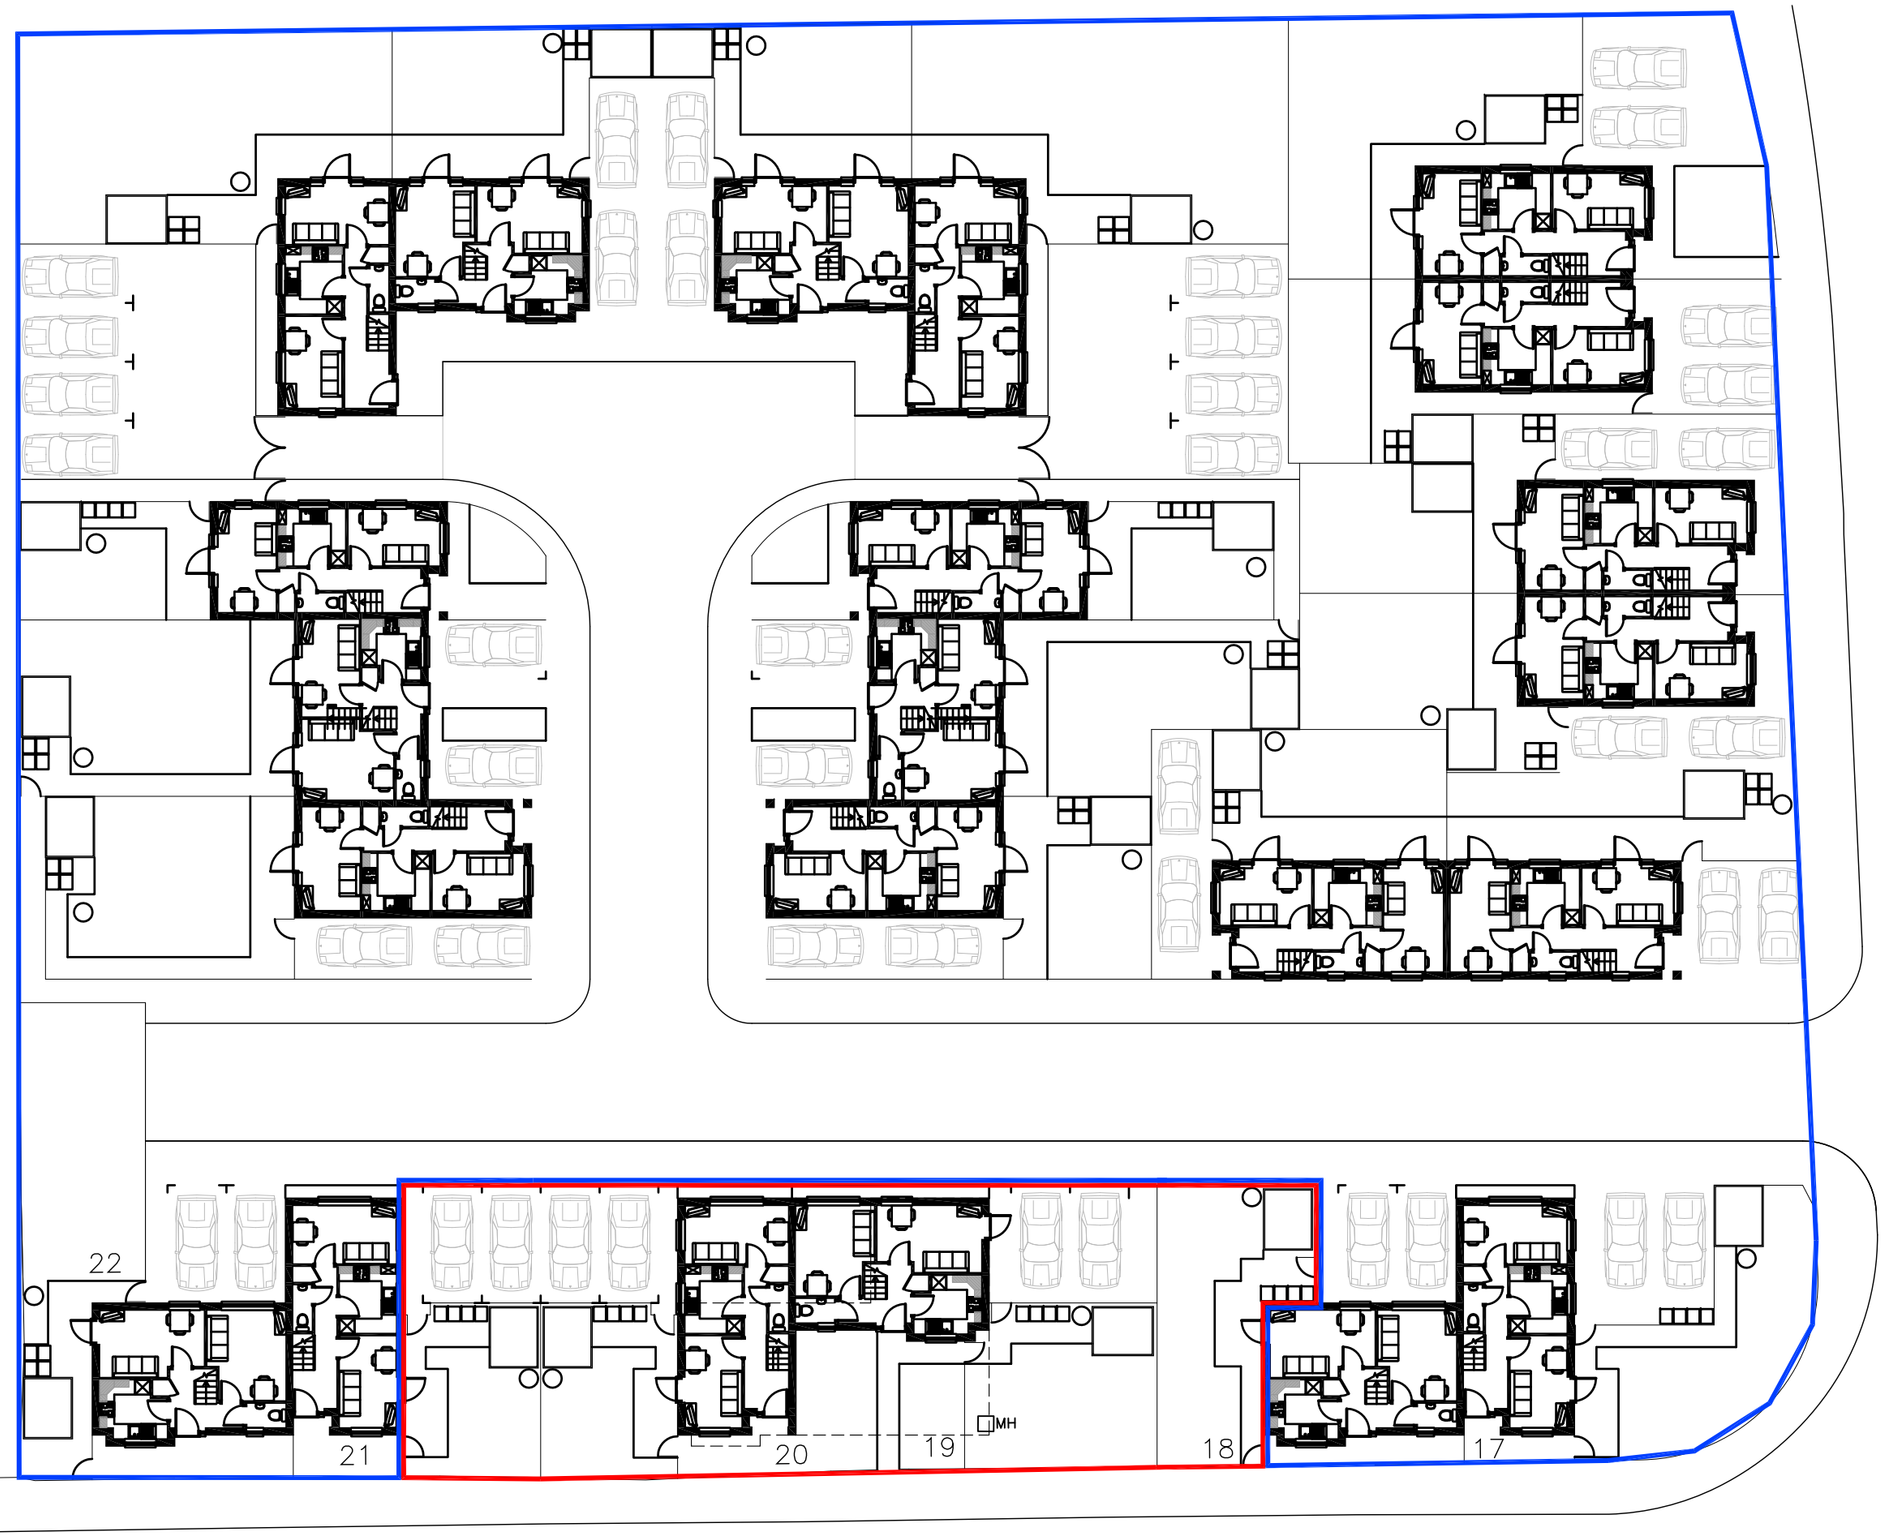


SCARCROFT ROAD

KIRKMANSHULME LANE

REV	AMENDMENTS	BY	DATE
A:	OUTLINES AMENDED	RB	14.06.13

PROJECT
PROPOSED RESIDENTIAL DEVELOPMENT LAND AT KIRKMANSHULME LANE / SCARCROFT ROAD LONGSIGHT MANCHESTER

CLIENT
HARBUR CONSTRUCTION

TITLE
PROPOSED SITE PLAN

DRAWN BLWORTHINGTON
CHECKED
APPROVED

DATE 30-05-2013
SCALE 1:250@A2

: KIRKMANSHULME LANE / SCARCROFT ROAD :

: PROPOSED SITE PLAN :

COPYRIGHT
DRAWING NOT TO BE ISSUED TO ANY 3rd PARTY WITHOUT THE PRIOR CONSENT OF HOWARD & SEDDON PARTNERSHIP

HOWARD & SEDDON A.R.I.B.A.
CHARTERED ARCHITECTS
64 WASHWAY ROAD.
SALE. CHESHIRE M33 7RE.
TEL No. 0161 - 973 8296
FAX No. 0161 - 962 3485
e-mail : admin@howardandseddon.co.uk

JOB No.	DRG No.	REVISION
11,162	SK04	A