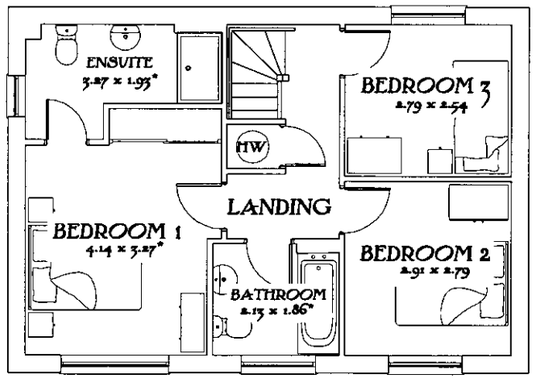


First Floor

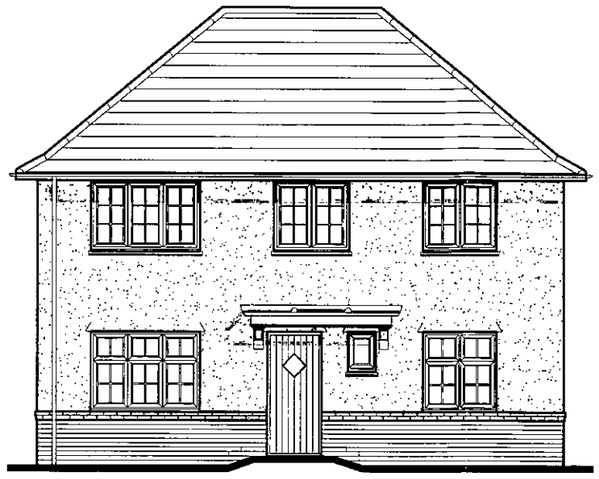

Front Elevation

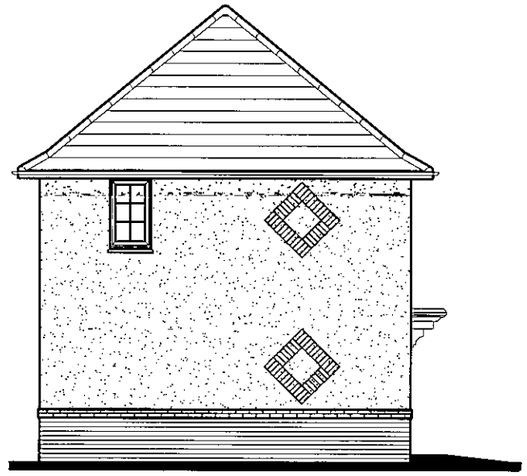

Side Elevation

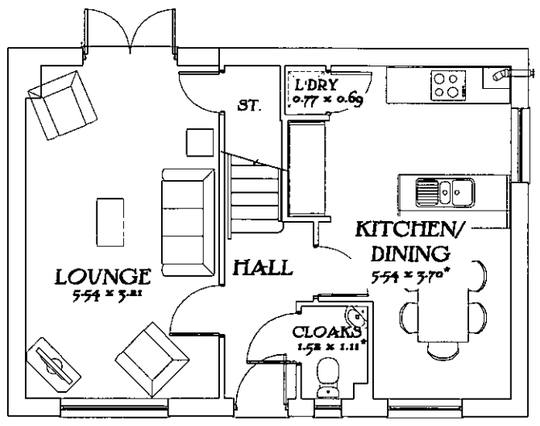


Ground Floor

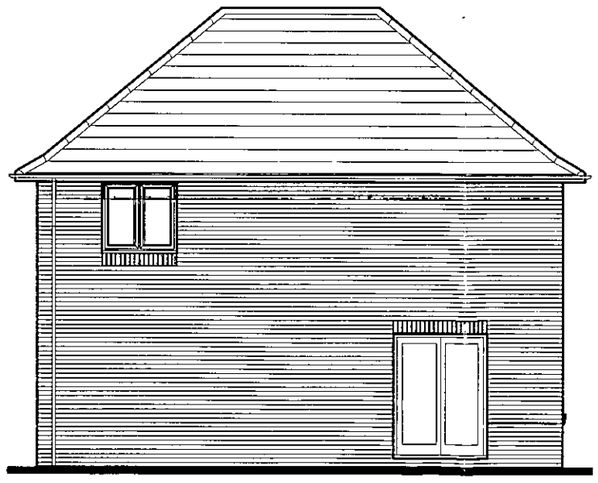

Rear Elevation

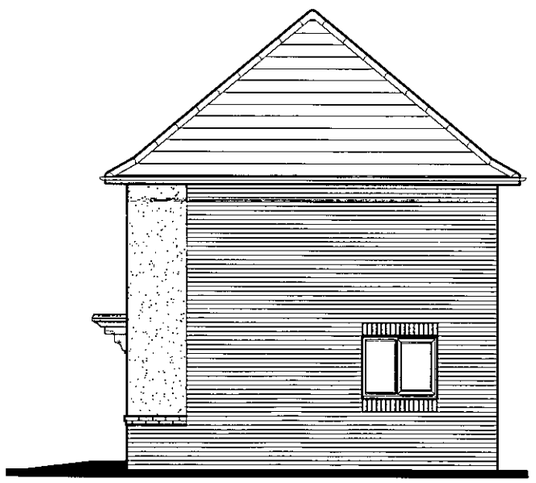

Side Elevation

PLANNING AND
BUILDING CONTROL
02 SEP 2013

# The Brecon
## (Cnr.)

The New Heritage
Collection
"2012 Edition"

D Series Render
D3H098 985sqft 91.46m²
DATE: July 2012
REV: -

Drawing Scale 1:100 @ A3
Bedroom dimensions taken into wardrobe recess
* Maximum Dimension

REDROW

"TOOLKIT HOUSETYPE"

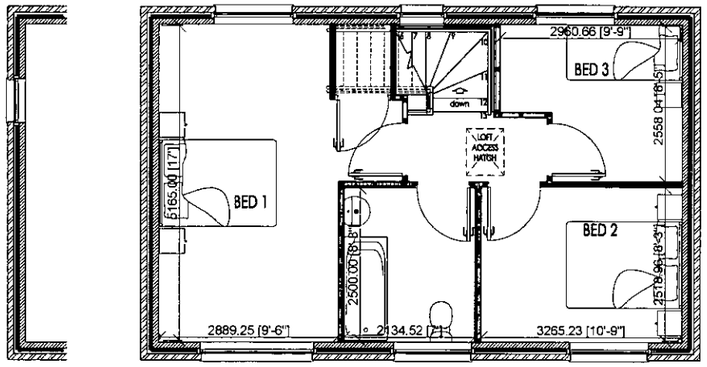


FIRST FLOOR




FRONT ELEVATION

SIDE ELEVATION

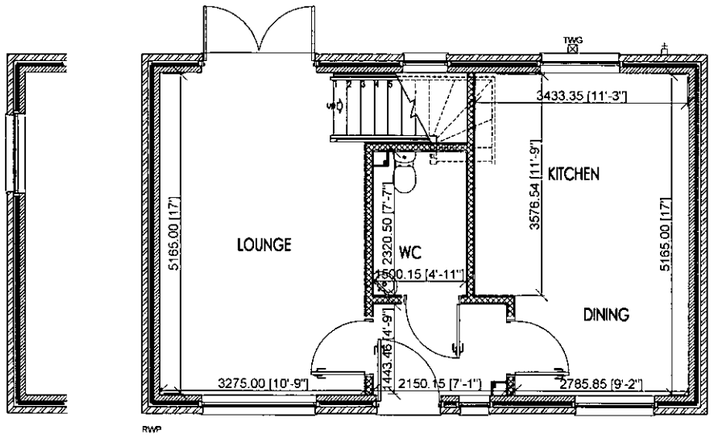


GROUND FLOOR



REAR ELEVATION

SIDE ELEVATION

**GENERAL NOTES:**

**SETTING OUT:**
ALL DIMENSIONS ARE TAKEN FROM BRICKWORK/BLOCKWORK FACE AND PLASTERBOARD FACE OF STUD PARTITIONS.

PLANNING AND BUILDING CONTROL
02 SEP 2013

| Rev | Date | Description |
|---|---|---|

C-Series - Toolkit
Buttermere 3

| Ref | DCC | Dwg No | Rev |
|---|---|---|---|
| | | 901 | |

Drawing Title
Existing Approved Floor Plans

| | |
|---|---|
| Scale at A3 | 1:100 |
| Approval Date | 22/03/2010 |

Baldwin Design Consultancy Ltd
Town Farm, 17 Orford Close, Golborne, Warrington, Cheshire, WA3 3WP.
Mob: 07773343602
Tel: 01942 719513
Email: graham.baldwin@bdc.gb.com
Web: www.bdc.gb.com

REDROW
www.redrow.co.uk

THIS DRAWING MUST BE READ IN CONJUNCTION WITH THE RELEVANT REDROW STANDARD DETAILS
Sheet Published:
This drawing is subject to copyright
DO NOT SCALE FROM THIS DRAWING




FRONT ELEVATION

REAR ELEVATION

SIDE ELEVATION

**GENERAL NOTES:**

**SETTING OUT:**
ALL DIMENSIONS ARE TAKEN FROM BRICKWORK/BLOCKWORK FACE AND PLASTERBOARD FACE OF STUD PARTITIONS.

PLANNING AND BUILDING CONTROL
02 SEP 2013

| Rev | Date | Description |
|---|---|---|

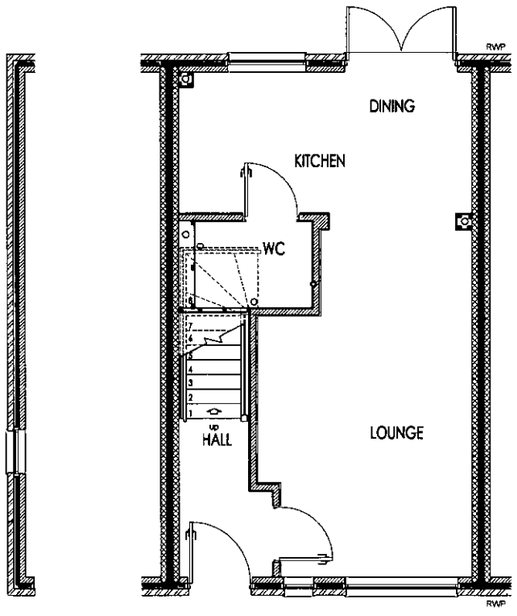


GROUND FLOOR

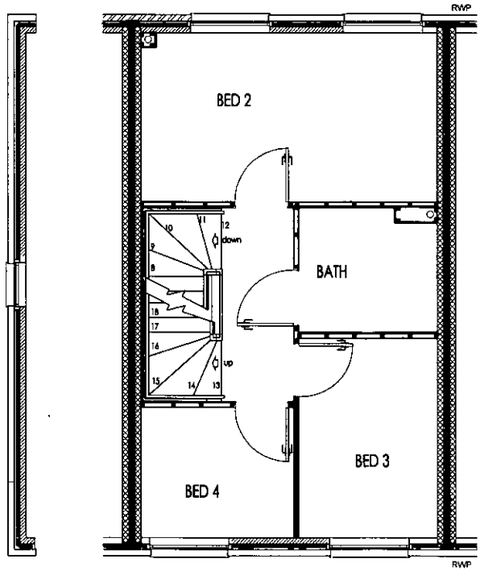


FIRST FLOOR

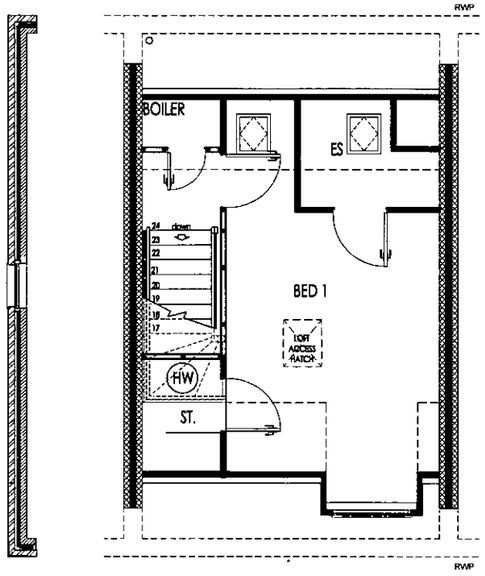


SECOND FLOOR

C-Series - Toolkit
Thirlmere Gen 3

| Ref | DCC | Dwg No | Rev |
|---|---|---|---|
| | | 901 | |

Drawing Title
Floor Plans & Elevations

| | |
|---|---|
| Scale at A3 | 1:20/1:50 |
| Approval Date | 09/03/2010 |

Baldwin Design Consultancy Ltd
Town Farm, 17 Orford Close, Golborne, Warrington, Cheshire, WA3 3WP.
Mob: 07773343602
Tel: 01942 719513
Email: graham.baldwin@bdc.gb.com
Web: www.bdc.gb.com

REDROW
www.redrow.co.uk

THIS DRAWING MUST BE READ IN CONJUNCTION WITH THE RELEVANT REDROW STANDARD DETAILS
Sheet Published: [RText QRText]
This drawing is subject to copyright
DO NOT SCALE FROM THIS DRAWING

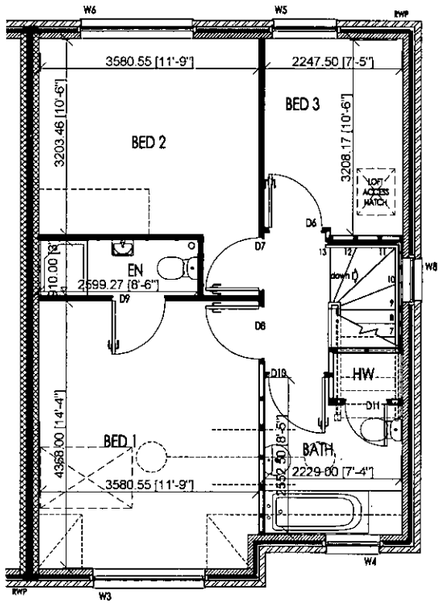


FIRST FLOOR



FRONT ELEVATION

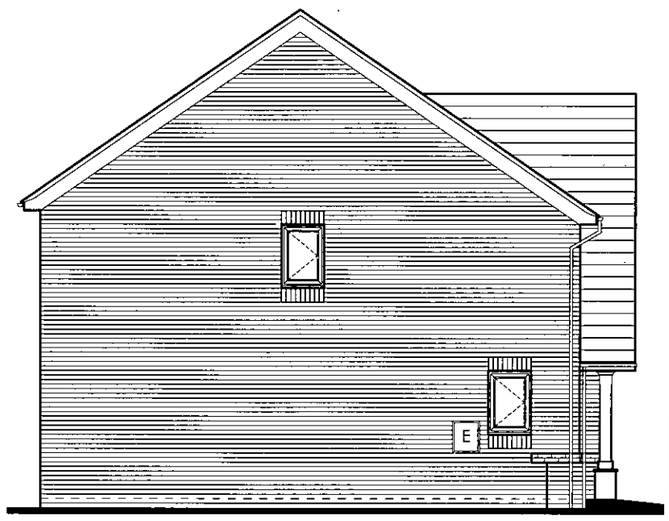


SIDE ELEVATION

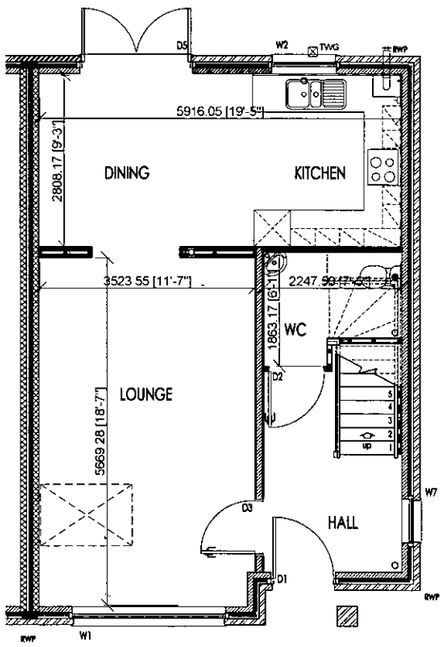


GROUND FLOOR



REAR ELEVATION

**STRUCTURAL NOTES:**

**SETTING OUT:**

ALL DIMENSIONS ARE TAKEN FROM BRICKWORK/BLOCKWORK FACE AND PLASTERBOARD FACE OF STUD PARTITIONS.

PLANNING AND BUILDING CONTROL
0 2 SEP 2013

| Rev | Date | Description |
|---|---|---|
| A | 21.06.12 | Additional opening applied to window 6 |

C-Series - Toolkit

Tarn Gen 3

| Ref | DCC | Dwg No | Rev |
|---|---|---|---|
| | | 901 | A |

Drawing Title

Floor Plans & Elevations

| | |
|---|---|
| Scale at A3 | 1:100 |
| Approval Date | 09/03/2010 |


Baldwin Design Consultancy Ltd

Town Farm, 17 Orford Close, Golborne, Warrington, Cheshire, WA3 3WP.

Mob: 07773343602
Tel: 01942 719513
Email: graham.baldwin@bdc.gb.com
Web: www.bdc.gb.com


REDROW
www.redrow.co.uk

THIS DRAWING MUST BE READ IN CONJUNCTION WITH THE RELEVANT REDROW STANDARD DETAILS

Sheet Published: [illegible]


This drawing is subject to copyright
DO NOT SCALE FROM THIS DRAWING