SCOTT BROWNRIGG

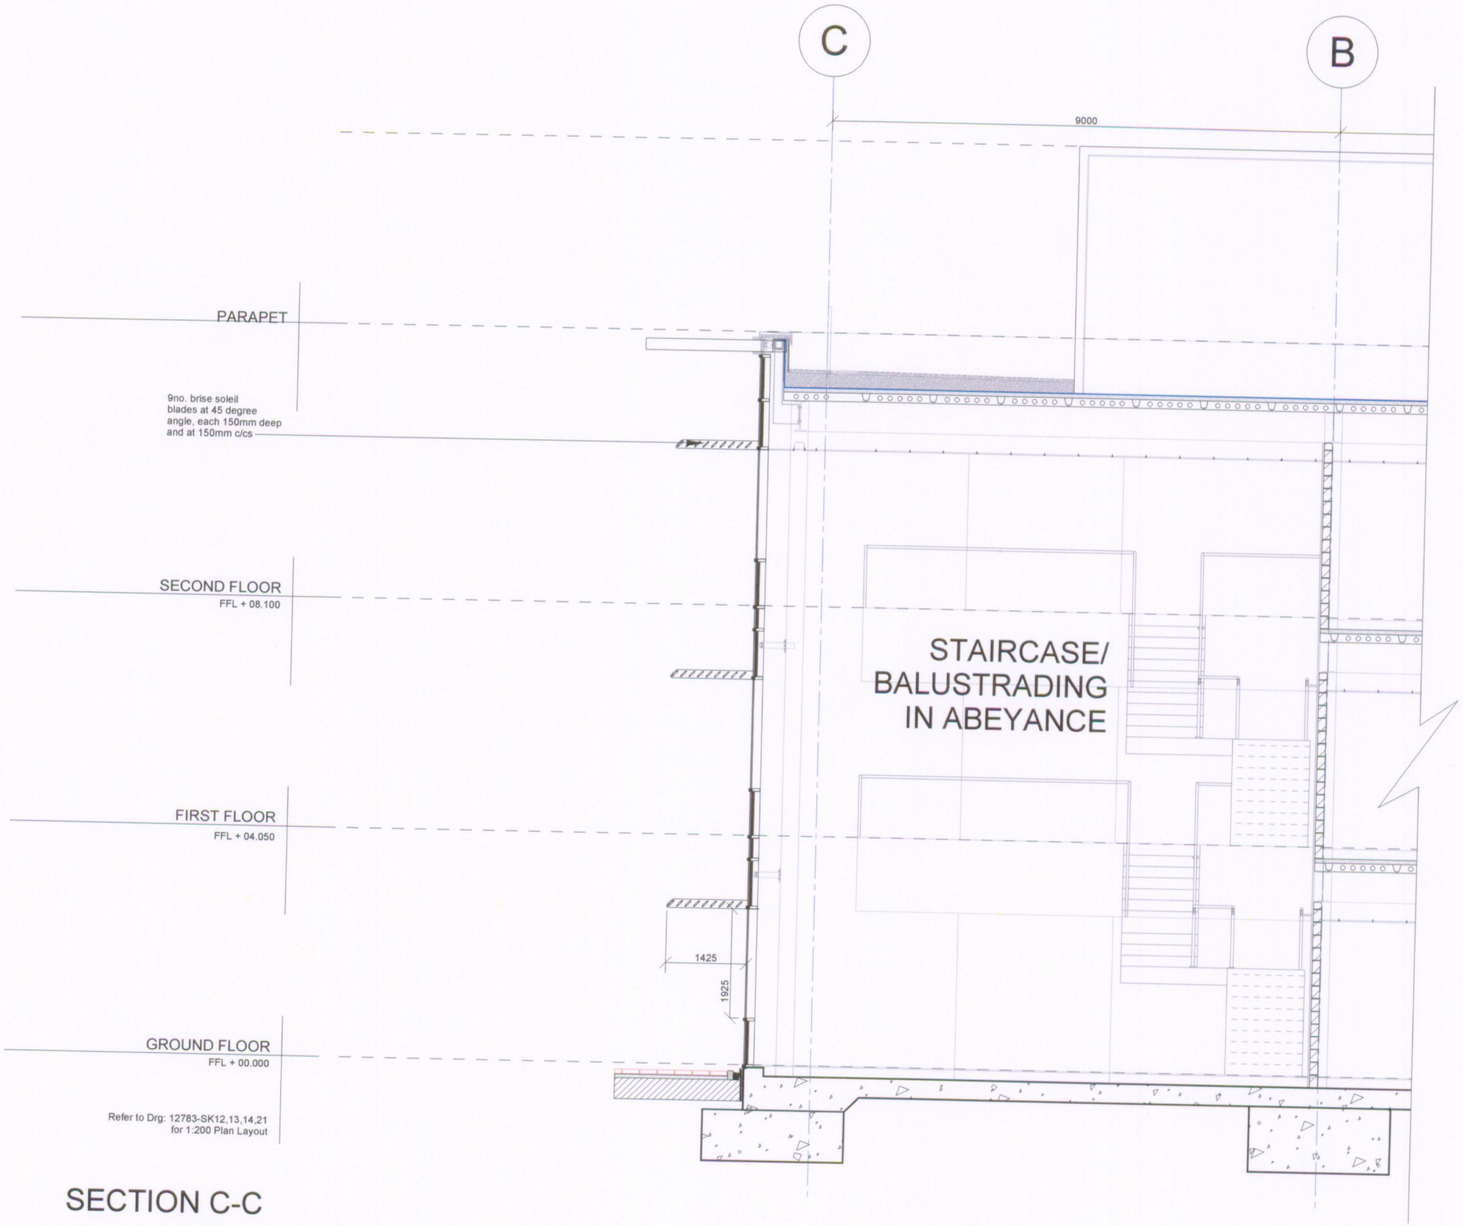


SECTION C-C

# Section C-C (Through Reception)

Plot 3500 Manchester Business Park

30 April 2008 12783 • SK 29 C

0 1 2 3 4 5m SCALE 1 : 100 @ A3

© Scott Brownrigg Ltd