
Notes :-
Do not scale from this drawing .

All dimensions to be checked on site prior to the commencement of works.

All work & drainage to be to the entire satisfaction of the local authority , statutory undertakings & in accordance with the current building regulations.

Any drains passing under building to be exposed & encased in 150mm conc.

All structural timber is to be stress graded

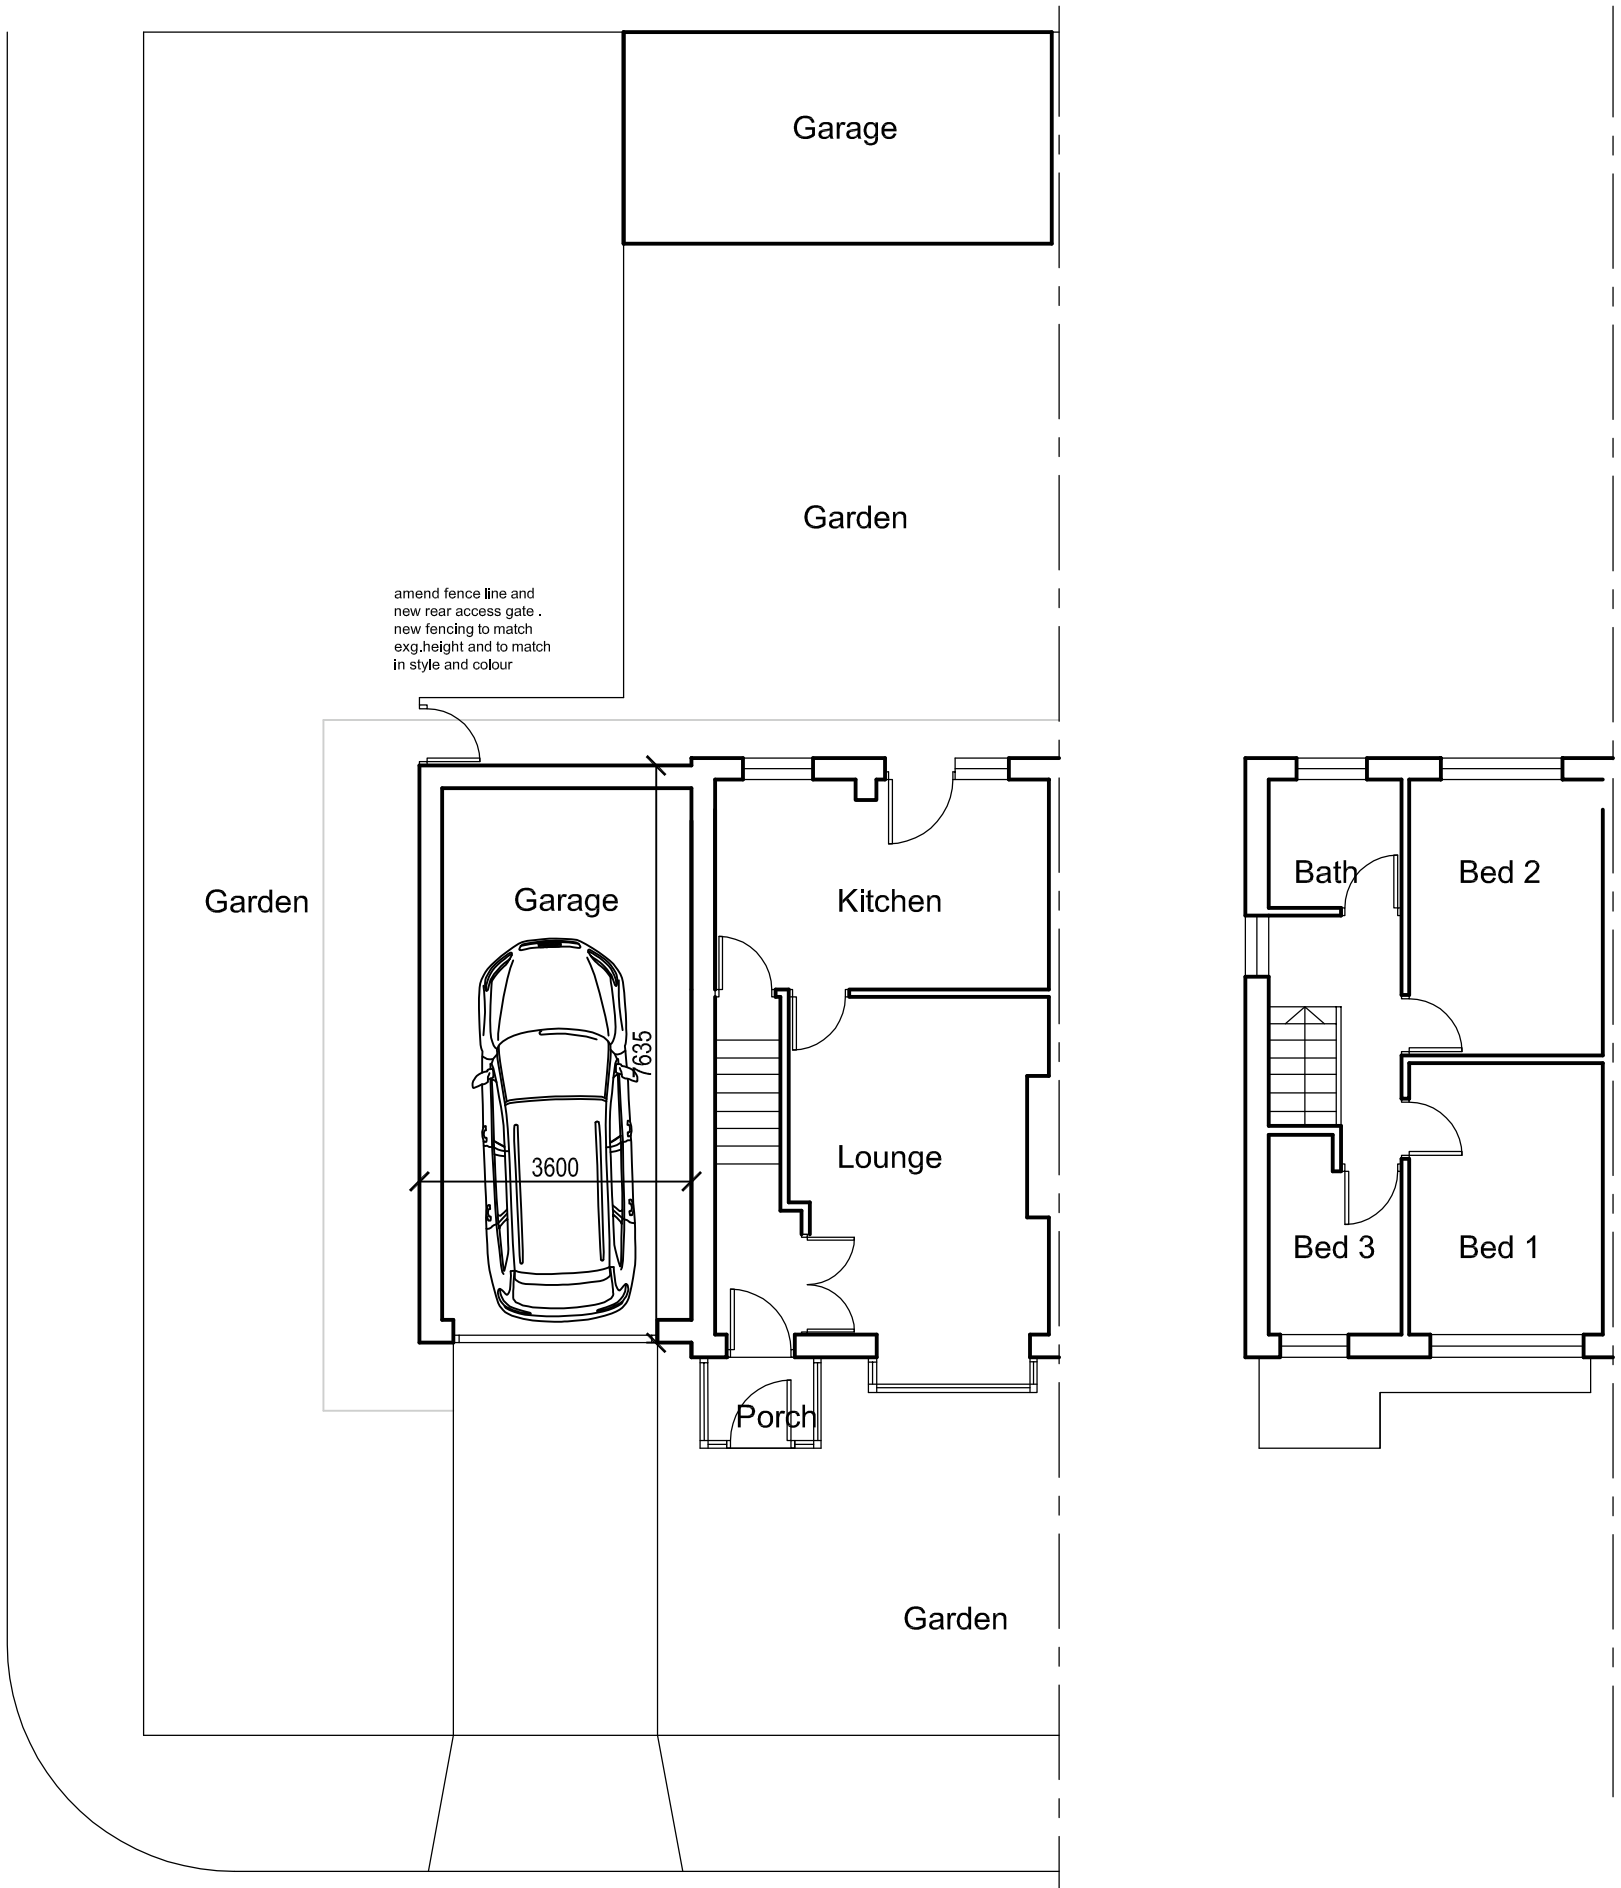


Ground Floor Plan




First Floor Plan

| Rev. | | By | Date |
|---|---|---|---|
| | | | |


Philip Holmes
Ba (hons)Arch BArch
Chartered Architect
Interior Designer
1 Cranleigh Avenue
Stockport
SK4 3 PZ
Tel : 07970058621


Site
24Wilsthorpe Close
Levenshulme

Title
Proposed Ground Floor Plan,
First Floor Plan

| Project Manager/ Checked | Drawn By | Scale | Date |
|---|---|---|---|
| | | 1:100 @ A3 | Oct 12 |
| Arch./Des. | Drawing Number | F01/WS/03 | Rev. |