
PLANNING
RECD
- 2 MAR 2009

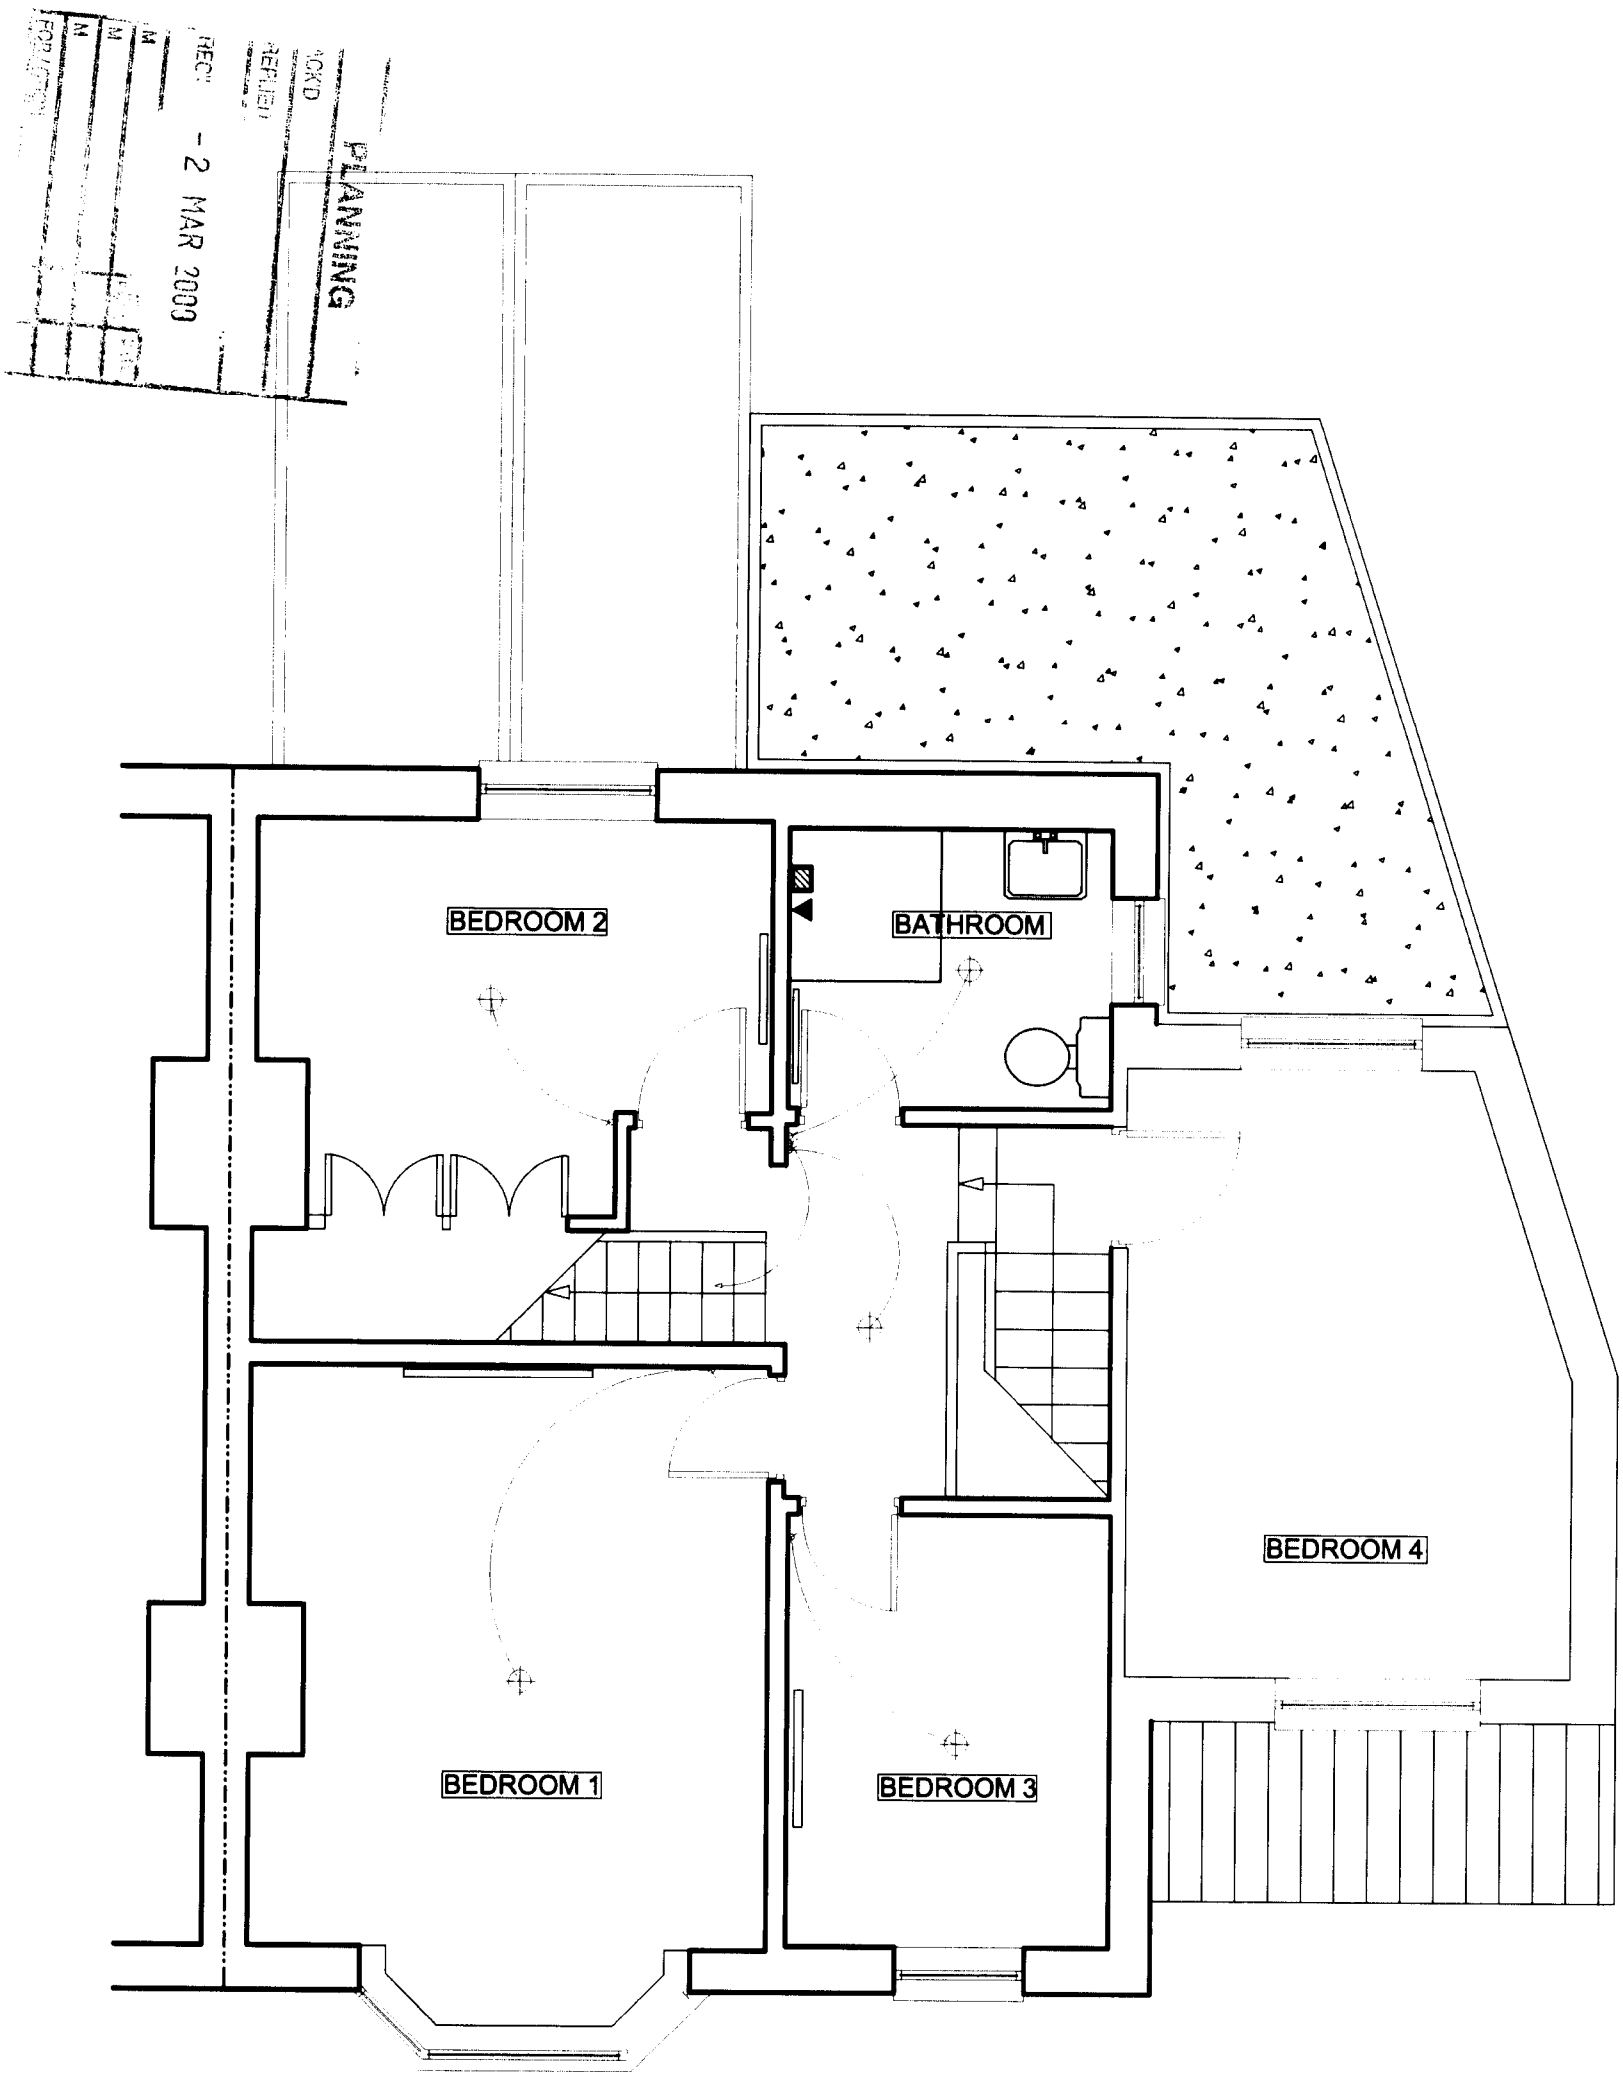

0 1 2 3 4m

FIRST FLOOR PLAN AS PROPOSED

Client Mr & Mrs Gillespie	
Job Title EXTENSION 30 Vicars Road, Chorlton	
Drawing PROPOSALS : FIRST FLOOR PLAN AS PROPOSED	

RISHWORTH
DESIGN
ASSOCIATES

3 Castle Street
Edgeley
Stockport
SK3 9AB
0161 968 1860

Date : January 2009	Drawn By : LG
Scale : 1:50	
Drawing No.	09.01.P8