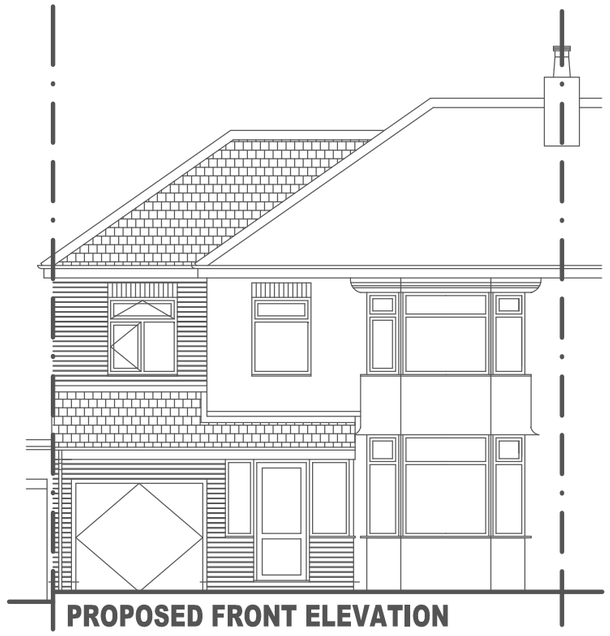

PROPOSED FRONT ELEVATION

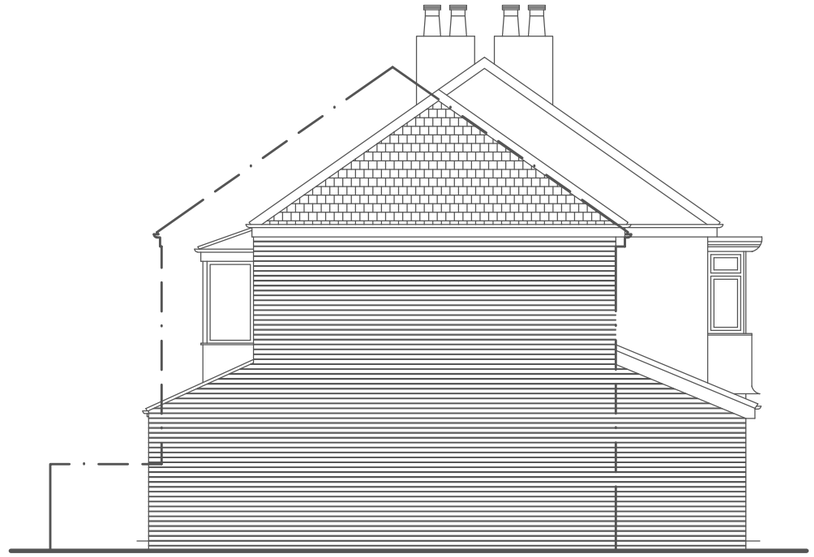

PROPOSED GABLE ELEVATION

(EXTENT OF NO. 10, ELFORD GR. SHOWN IN DOTTED LINES)

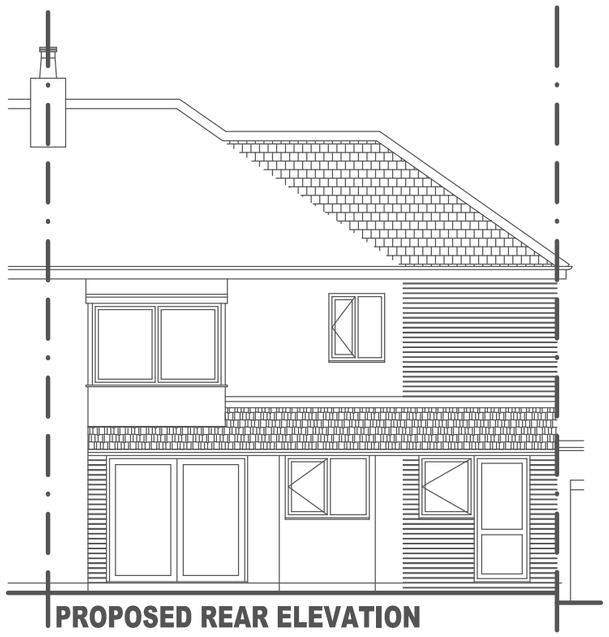

PROPOSED REAR ELEVATION

Notes

All works to be in accordance with the current Building Regulations and British Standards, and to the satisfaction of the Building Control Officer and Planning Officer where applicable.

All materials are to be used and installed in accordance with the relevant manufacturer's instructions and recommendations. The quality of any materials shall not be any lower than that defined in the relevant British Standard, or that the material has been satisfactorily assessed by an appropriate independent authority.

All drawings are the Copyright of JPL Design and Construct. This drawing may not be copied by any third party without prior permission.

Rev.	Description	Date	By
A	1st. flr. storey set back 1.5m at front; en-suite omitted & grd. flr. bathroom added.	17.01.12.	JP

JPL Design & Construct

JPL Design and Construct

www.jpldesignandconstruct.co.uk

E-mail jp@jpldesignandconstruct.co.uk

119, Rufford Drive, Whitefield,
Manchester, M45 8PD
Telephone 0161 766 3843

Drawing Title

8, Elford Grove, Gorton.

Proposed Gable Extension.

Proposed Elevations.

Date 17.01.12.	Drawing no. E02
Scale 1 : 100	Rev. A
Drawn JP	