




EXISTING LAYOUT: PROPOSED DISABLED ACCESS RAMP AND NEW ENTRANCE DOOR

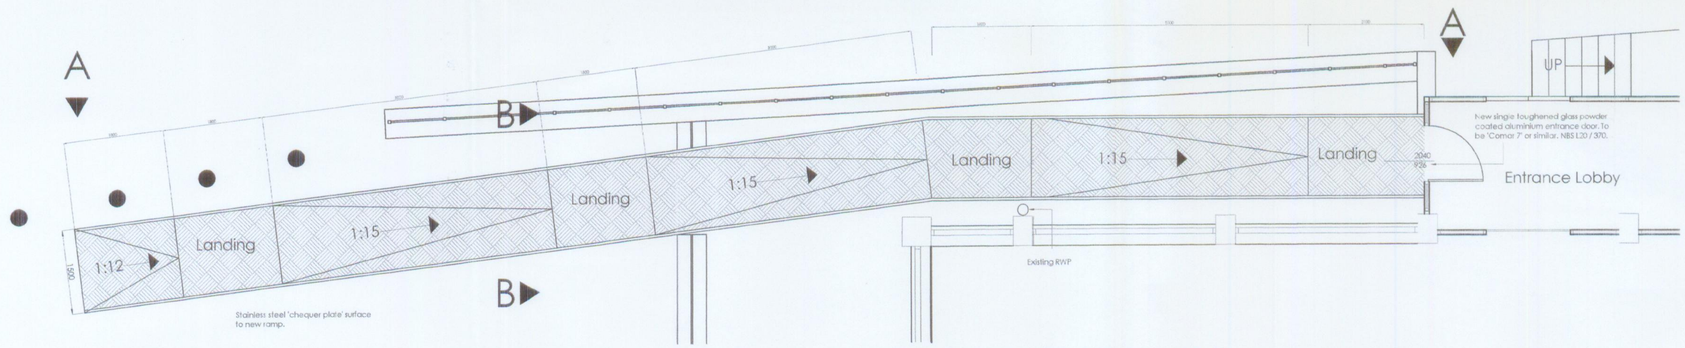


PROPOSED LAYOUT: PROPOSED DISABLED ACCESS RAMP AND NEW ENTRANCE DOOR

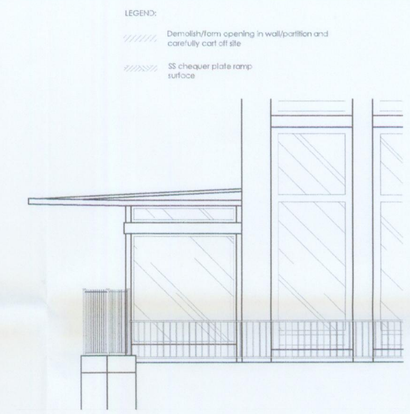


ELEVATION BB: EXISTING

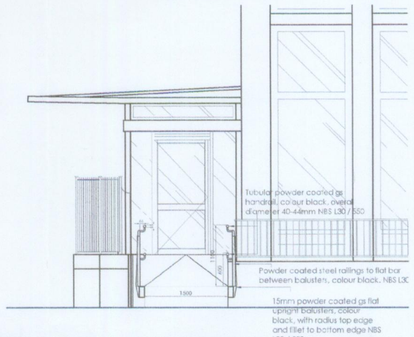


ELEVATION BB: PROPOSED DISABLED ACCESS RAMP AND NEW ENTRANCE DOOR

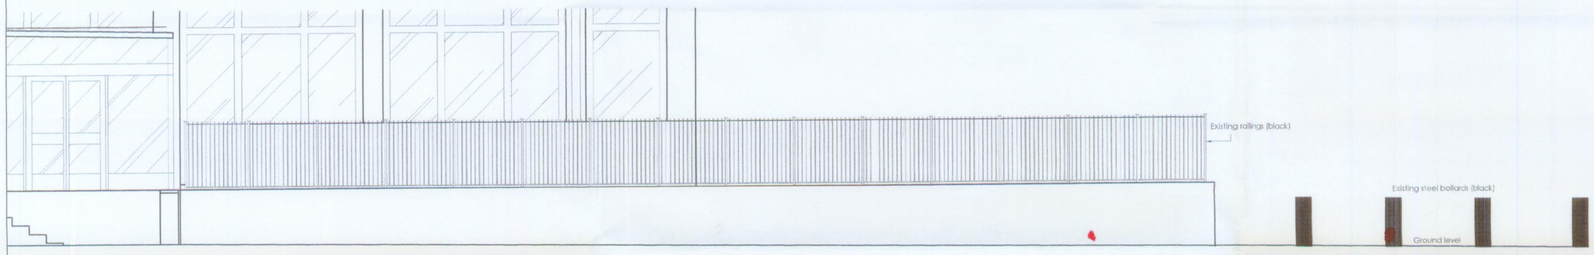

ELEVATION AA: EXISTING

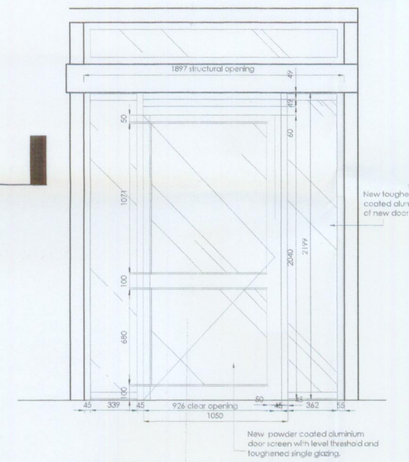

PROPOSED ENTRANCE DOOR

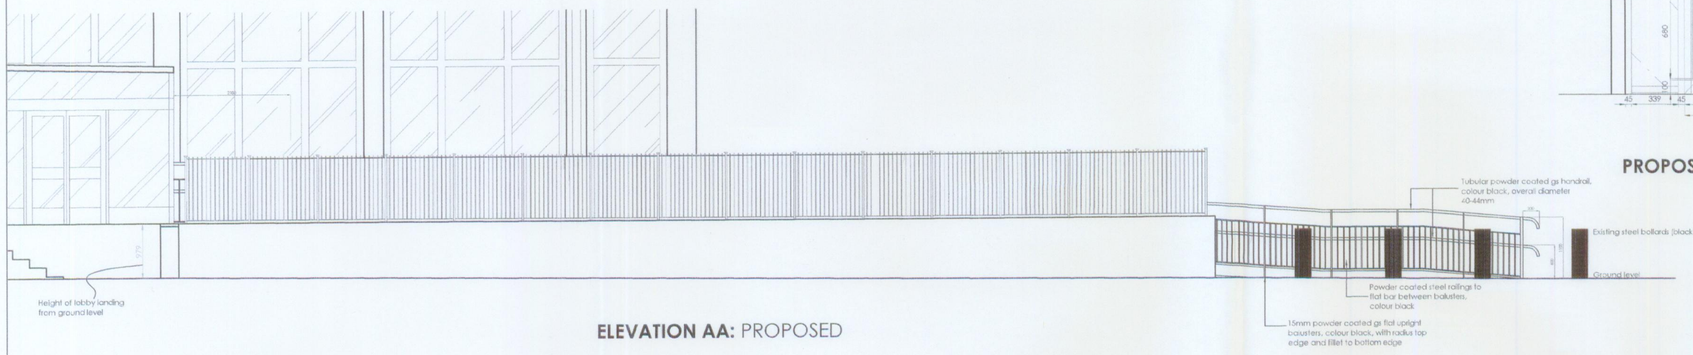

ELEVATION AA: PROPOSED

PLANNING
ACKD
REPLIED
RECD - 1 MAY 2008
M
M
M
OUR ADVICE

PLANNING APPLICATION

sdaconsulting
construction consultants
SDA CONSULTING
EDWARD HOUSE
DEVA CENTRE
TRINITY WAY
SALFORD
MANCHESTER
M3 7BE
TEL: 0161 819 5252
FAX: 0161 834 4733

JOB TITLE
CATERING OUTLET REFURBISHMENT
SIMON ENGINEERING BUILDING

CLIENT
UNIVERSITY OF MANCHESTER
OXFORD ROAD
MANCHESTER

DRAWING REF.
EXISTING AND PROPOSED
DISABLED ACCESS RAMP AND ENTRANCE DOOR

SCALE	DATE	DRAWN	CHECKED
1:50	10.04.08	JOYN	SB

REV. SUFFIX

DRAWING NO.
1012:105