Site Plan 1:500

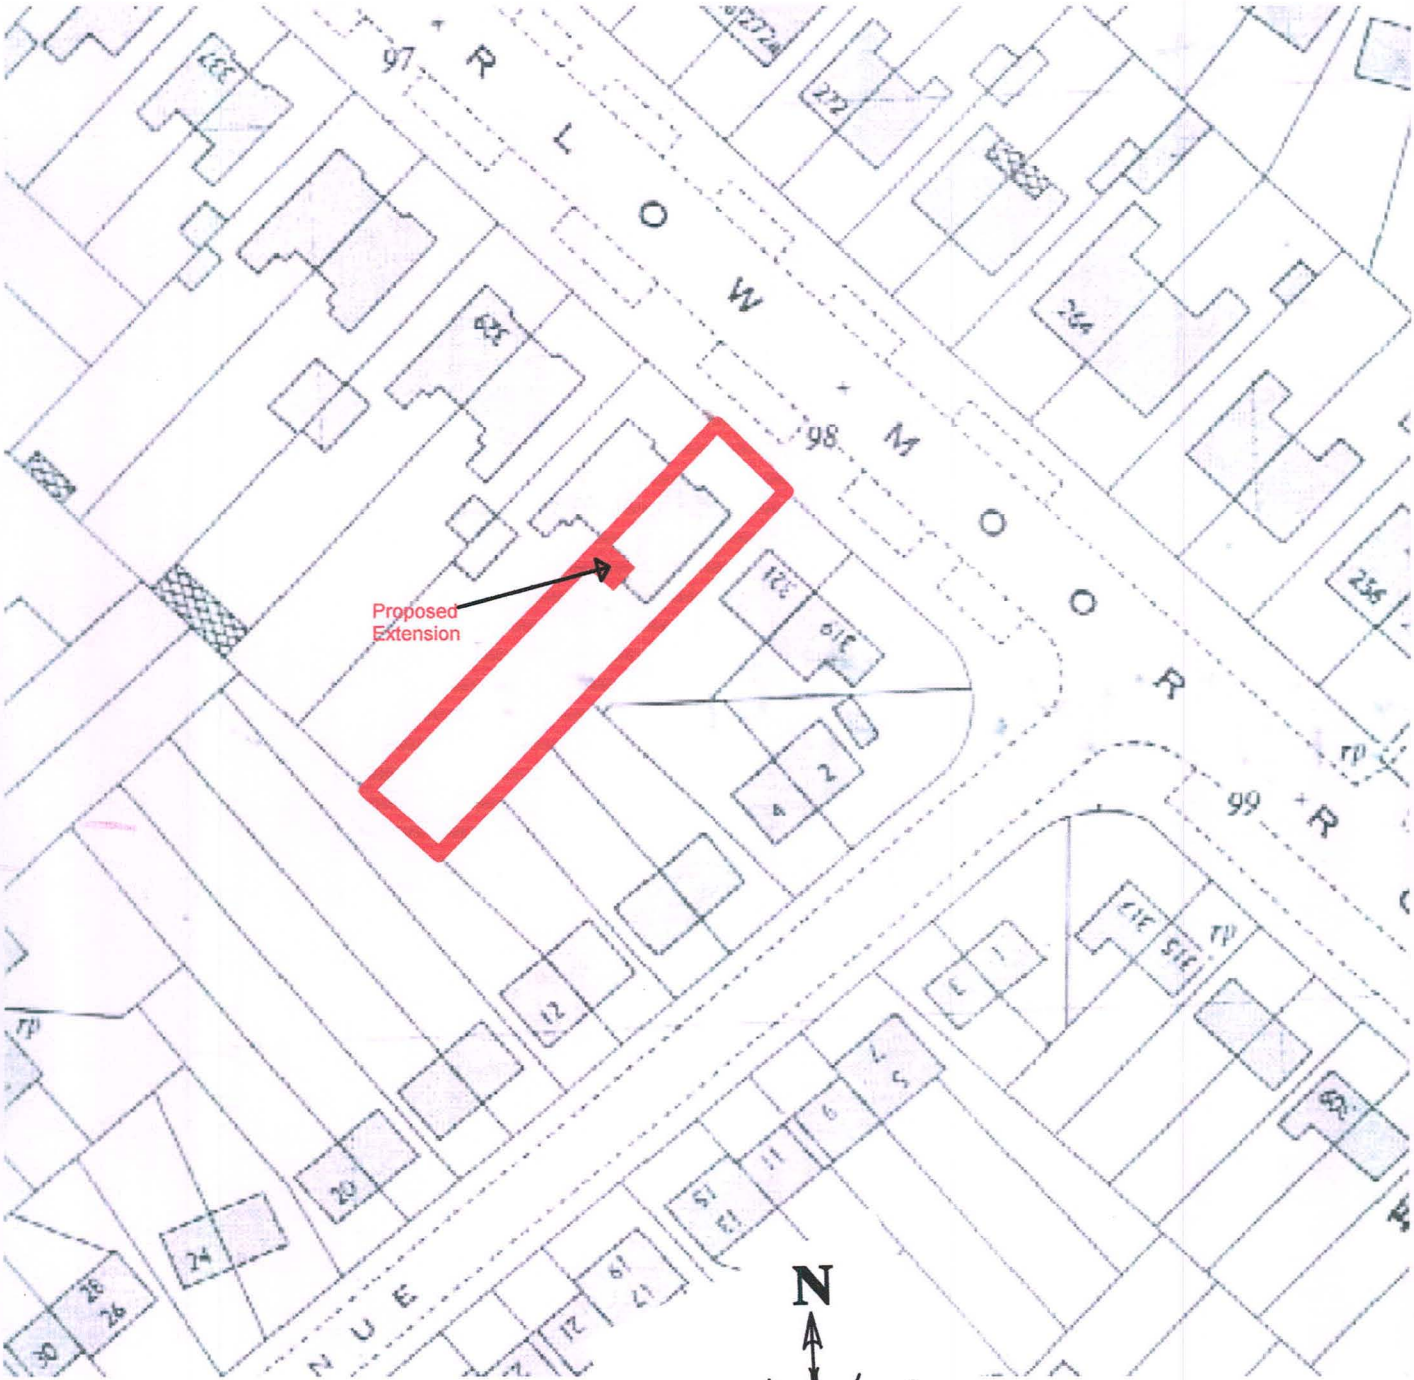

PLANNING AND
BUILDING CONTROL
01 DEC 2011