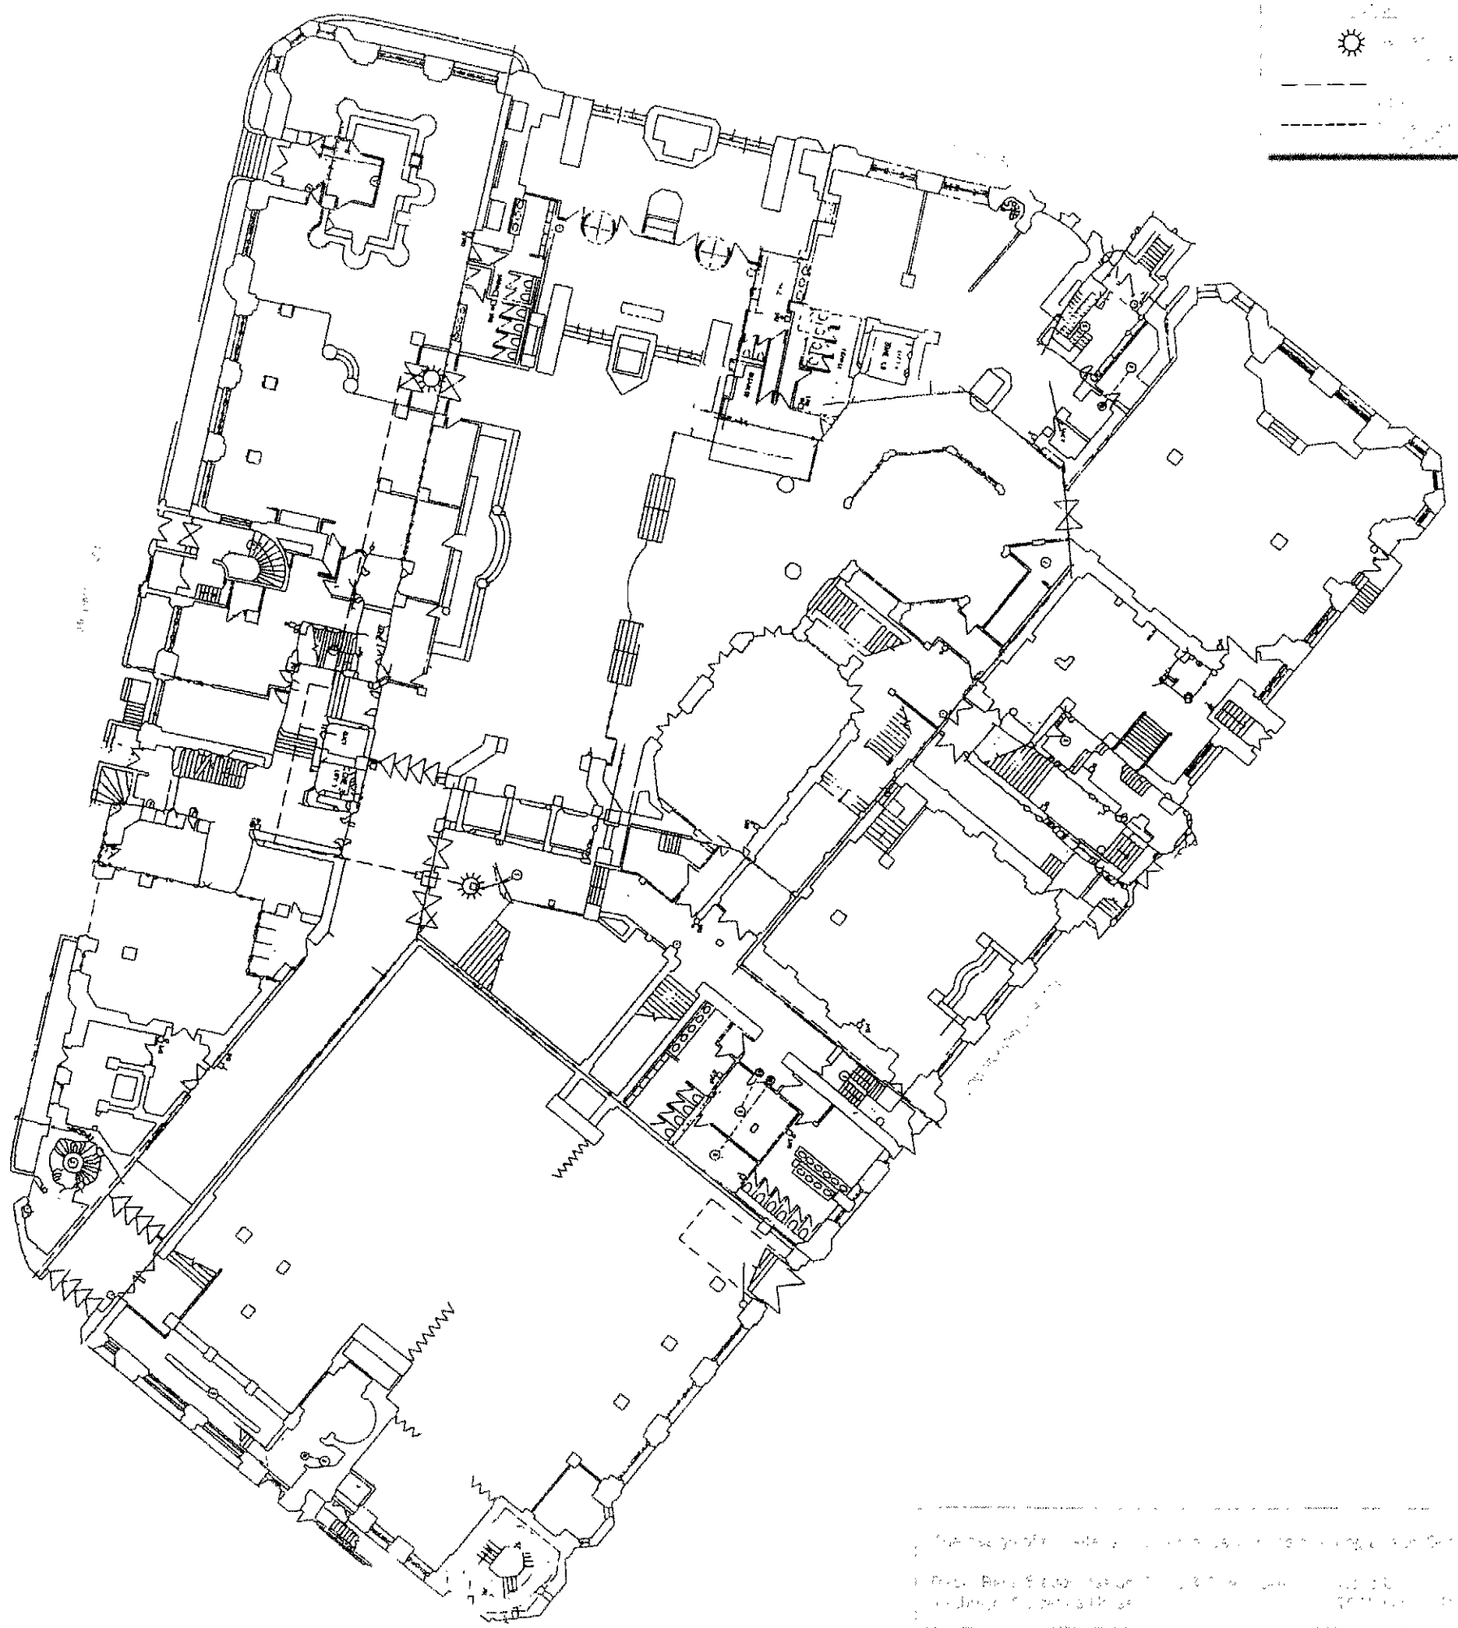

PLANNING
REC'D
APPLIED
REC'D 29 MAY 2008
INIT REC'D | DATE

| Rev | Date | Amendments | Drawn By | Approved By |
|---|---|---|---|---|
| | | | | |
| | | | | |
| | | | | |

**CAPITA SYMONDS**
Consulting Civil, Structural & Geotechnical Engineers


Cheadle Hulme
Tele No: 0044 (0)161-486-3950
Facsimile No: 0044 (0)161-488-4645
E-mail: capitasymonds.cheadle2@capita.co.uk

www.capitasymonds.co.uk


**AIRWAVE**
Airwave Solutions Ltd
1st Floor, Wellington Street, Slough, SL1 1YP.

Job Title
MIDLAND HOTEL - MAN532A
FREE TRADE HALL, PETER STREET
MANCHESTER LANCASHIRE M60 2DS

Drawing Title
PLANNING DRAWING
PROPOSED GROUND FLOOR PLAN
SHEET 05

| Scale | Consultant reference | |
|---|---|---|
| NOT TO SCALE | 014082-48967 | |
| Drawn by | Checked by | Approved by |
| S.P. | S.P. | K.H. |
| Date drawn | Date checked | Date approved |
| 14.04.07 | 21.04.08 | 21.04.08 |

Drawing no
MAN532A-GA-05A

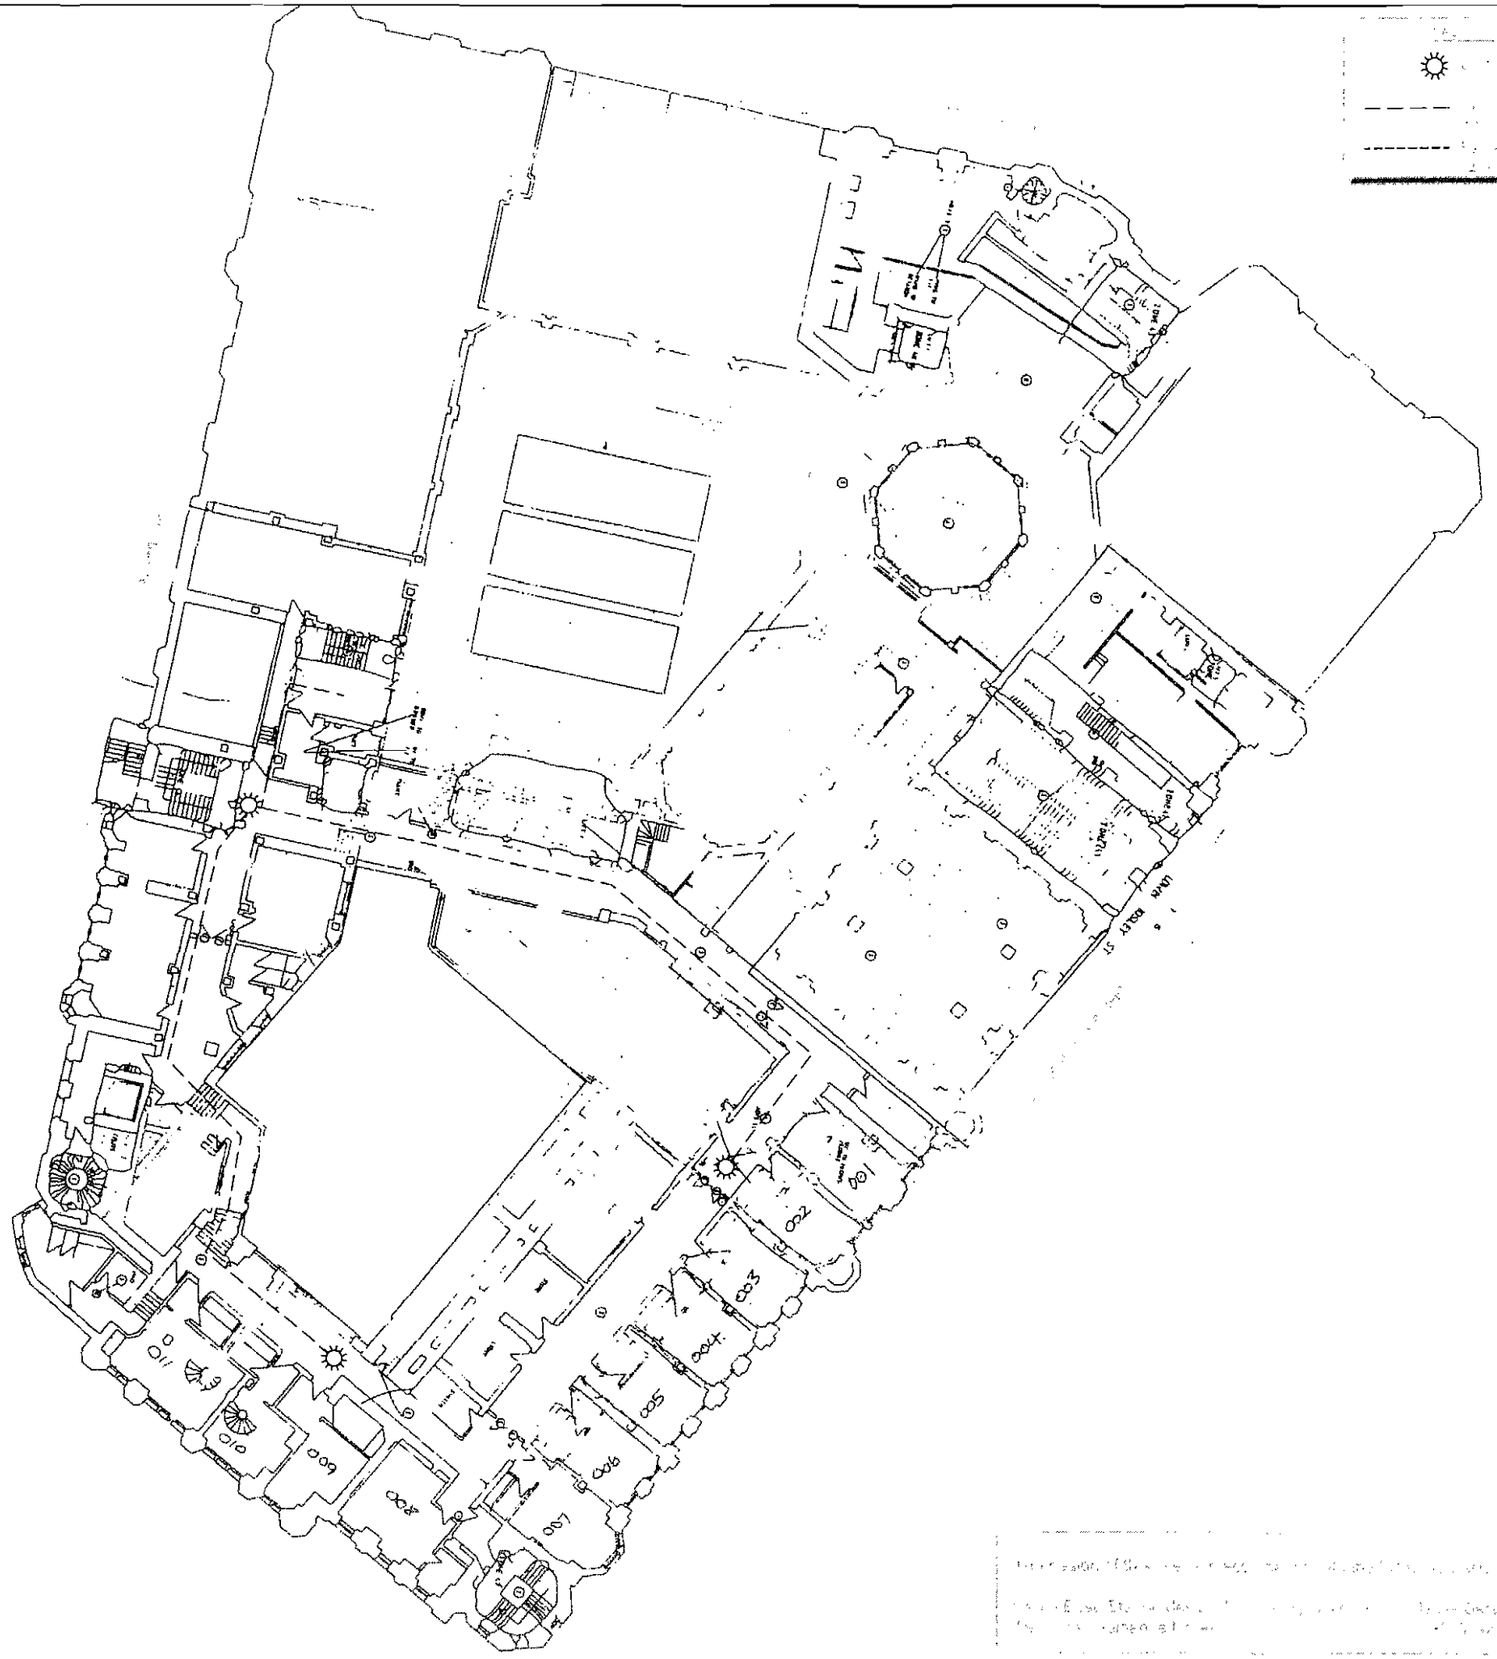

29 MAY 2008

| Rev | Date | Amendments | Drawn By | Approved By |
|---|---|---|---|---|
| | | | | |
| | | | | |
| | | | | |


**CAPITA SYMONDS**
Consulting Civil, Structural & Geotechnical Engineers

Cheadle Hulme
Tele No: 0044 (0)161-486-3950
Facsimile No: 0044 (0)161-488-4645
E-mail: capitasymonds.cheadle2@capita.co.uk

www.capitasymonds.co.uk


**AIRWAVE**
Airwave Solutions Ltd
1st Floor, Wellington Street, Slough, SL1 1YP.

Job Title
MIDLAND HOTEL - MAN532A
FREE TRADE HALL, PETER STREET
MANCHESTER, LANCASHIRE, M2 5GS

Drawing Title
PLANNING DRAWING
PROPOSED MEZZANINE FLOOR PLAN
SHEET 06

| Scale | Consultant reference | |
|---|---|---|
| NOT TO SCALE | 014082-48967 | |
| Drawn by: S.P. | Checked by: S.P. | Approved by: K.H. |
| Date drawn: 14.04.07 | Date checked: 21.04.08 | Date approved: 21.04.08 |
| Drawing no: MAN532A-GA-06A | | |

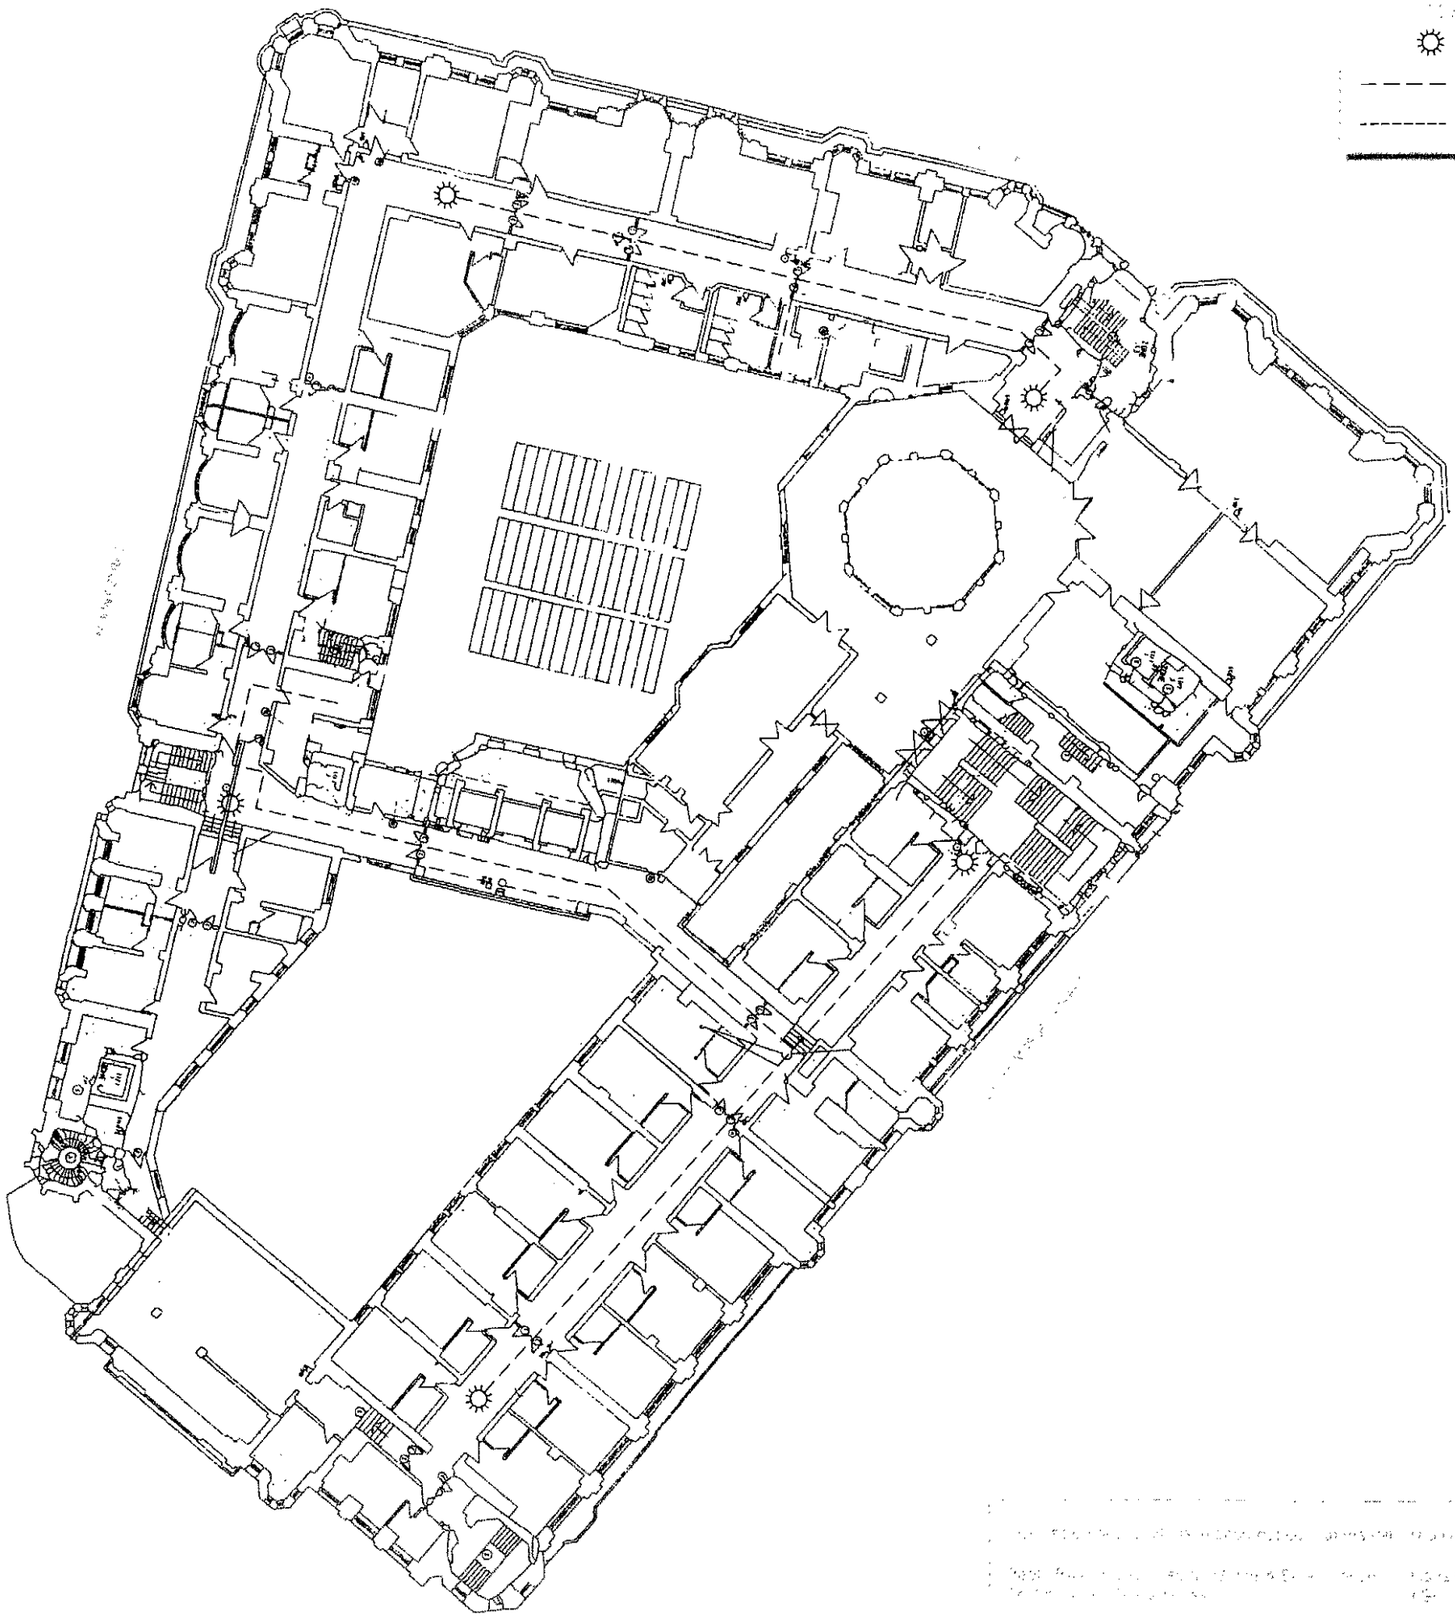

29 MAY 2008

| Rev | Date | Amendments | Drawn By | Approved By |
|---|---|---|---|---|
| | | | | |
| | | | | |
| | | | | |

**CAPITA SYMONDS**
Consulting Civil, Structural & Geotechnical Engineers

Cheadle Hulme
Tele No: 0044 (0)161-486-3950
Facsimile No: 0044 (0)161-488-4645
E-mail: capitasymonds cheadle2@capita.co.uk

www.capitasymonds.co.uk

**AIRWAVE**
Airwave Solutions Ltd
1st Floor, Wellington Street, Slough. SL1 1YP.

Job Title
MIDLAND HOTEL - MAN532A
FREE TRADE HALL, PETER STREET
MANCHESTER, LANCASHIRE M60 2DS

Drawing Title
PLANNING DRAWINGS
PROPOSED FIRST FLOOR PLAN
SHEET 07

| Scale | Consultant reference | |
|---|---|---|
| NOT TO SCALE | 014082-48967 | |
| Drawn by: S.P. | Checked by: S.P. | Approved by: K.H. |
| Date drawn: 14.04.07 | Date checked: 21.04.08 | Date approved: 21.04.08 |

Drawing no
MAN532A-GA-07A

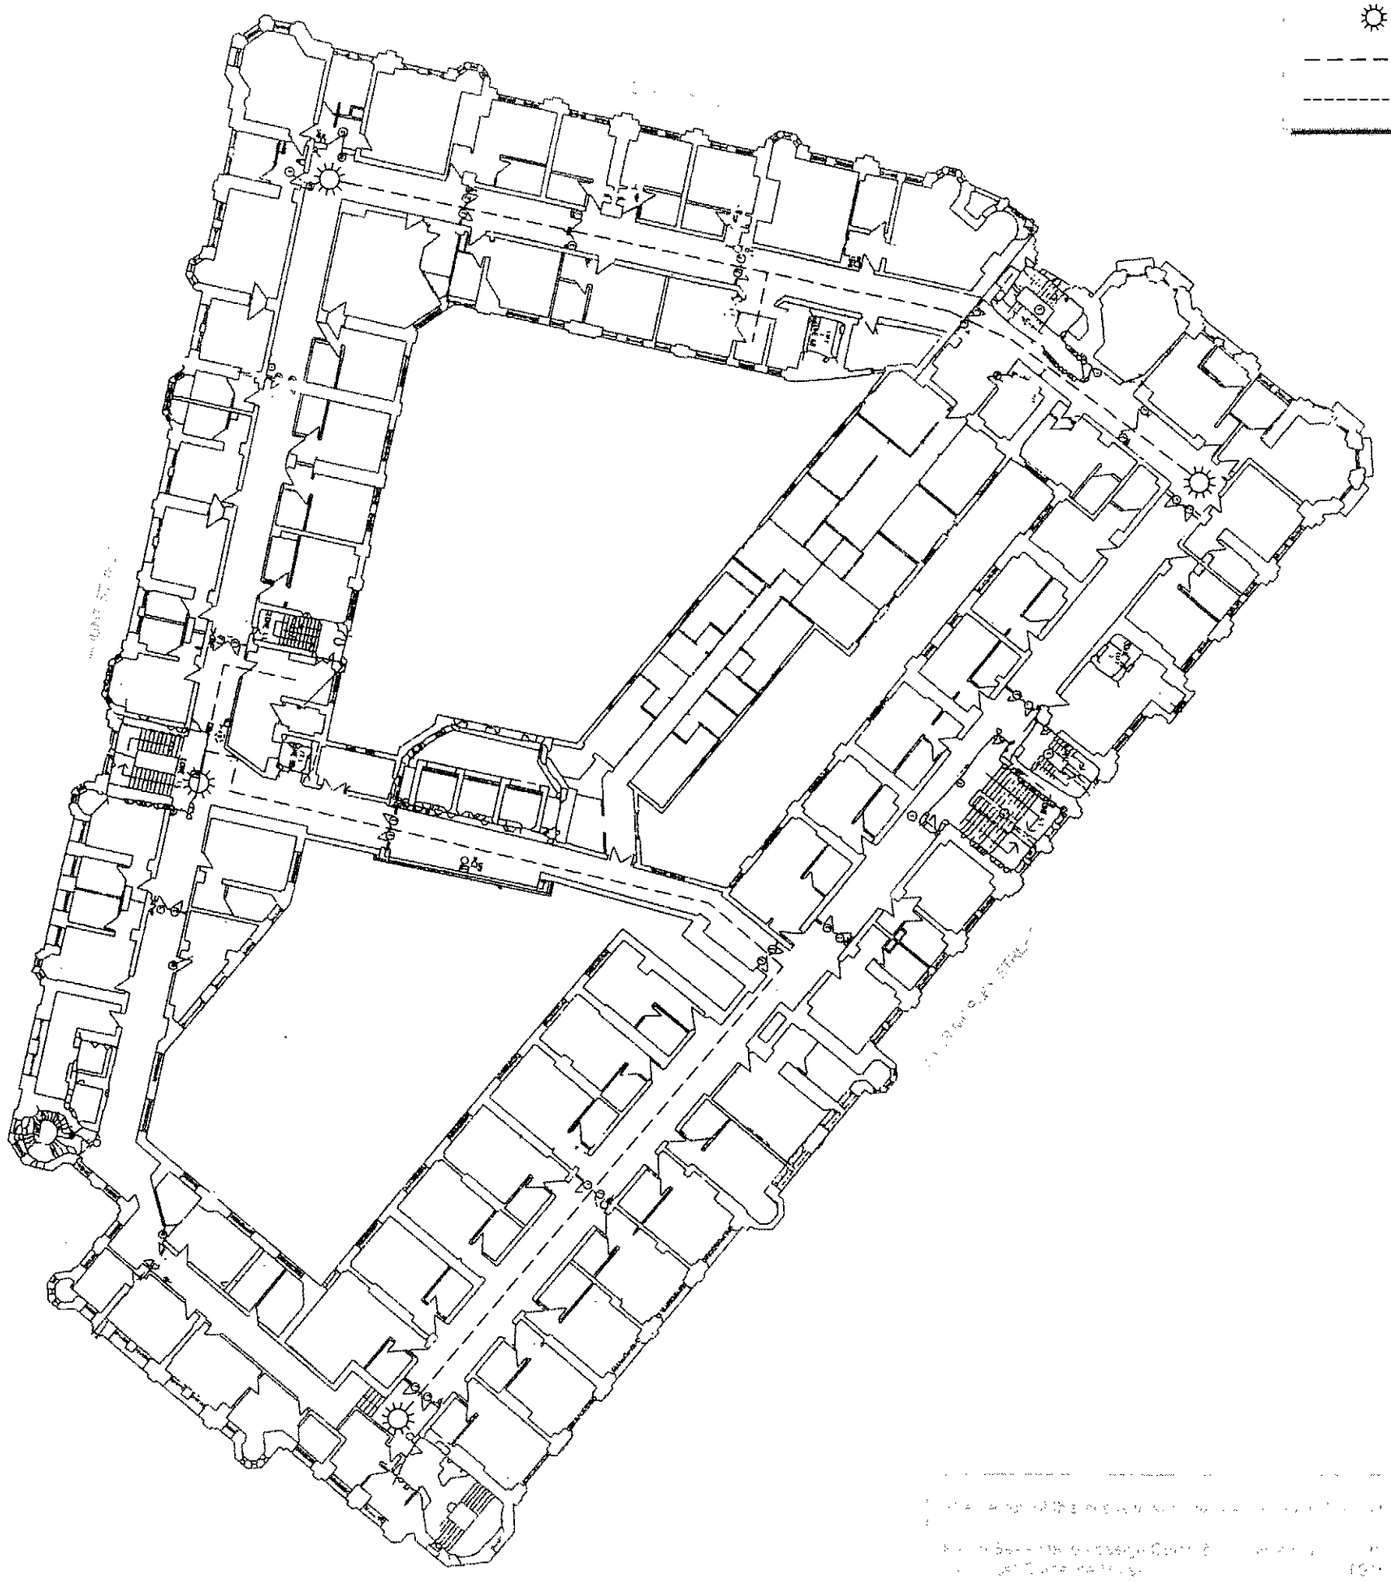

PLANNING
ACK'D
REPL
RECD 29 MAY 2008
M
M
M
FOR ACTION

| Rev | Date | Amendments | Drawn By | Approved By |
|---|---|---|---|---|
| A | 21.5.08 | Minor amendments | K.B. | K.H. |


**CAPITA SYMONDS**
Consulting Civil, Structural & Geotechnical Engineers

Cheadle Hulme
Tele No: 0044 (0)161-486-3950
Facsimile No: 0044 (0)161-488-4645
E-mail: capitasymonds.cheadle2@capita.co.uk

www.capitasymonds.co.uk


**AIRWAVE**
Airwave Solutions Ltd
1st Floor, Wellington Street, Slough. SL1 1YP.

Job Title
MIDLAND HOTEL - MAN532A
FREE TRADE HALL, PETER STREET
MANCHESTER, LANCASHIRE, M60 2DS

Drawing Title
PLANNING DRAWING
PROPOSED SECOND FLOOR PLAN
SHEET 08

| Scale | Consultant reference | |
|---|---|---|
| NOT TO SCALE | 014082-48967 | |
| Drawn by: S.P. | Checked by: S.P. | Approved by: K.H. |
| Date drawn: 14.04.07 | Date checked: 21.04.08 | Date approved: 21.04.08 |
| Drawing no: MAN532A-GA-08A | | |

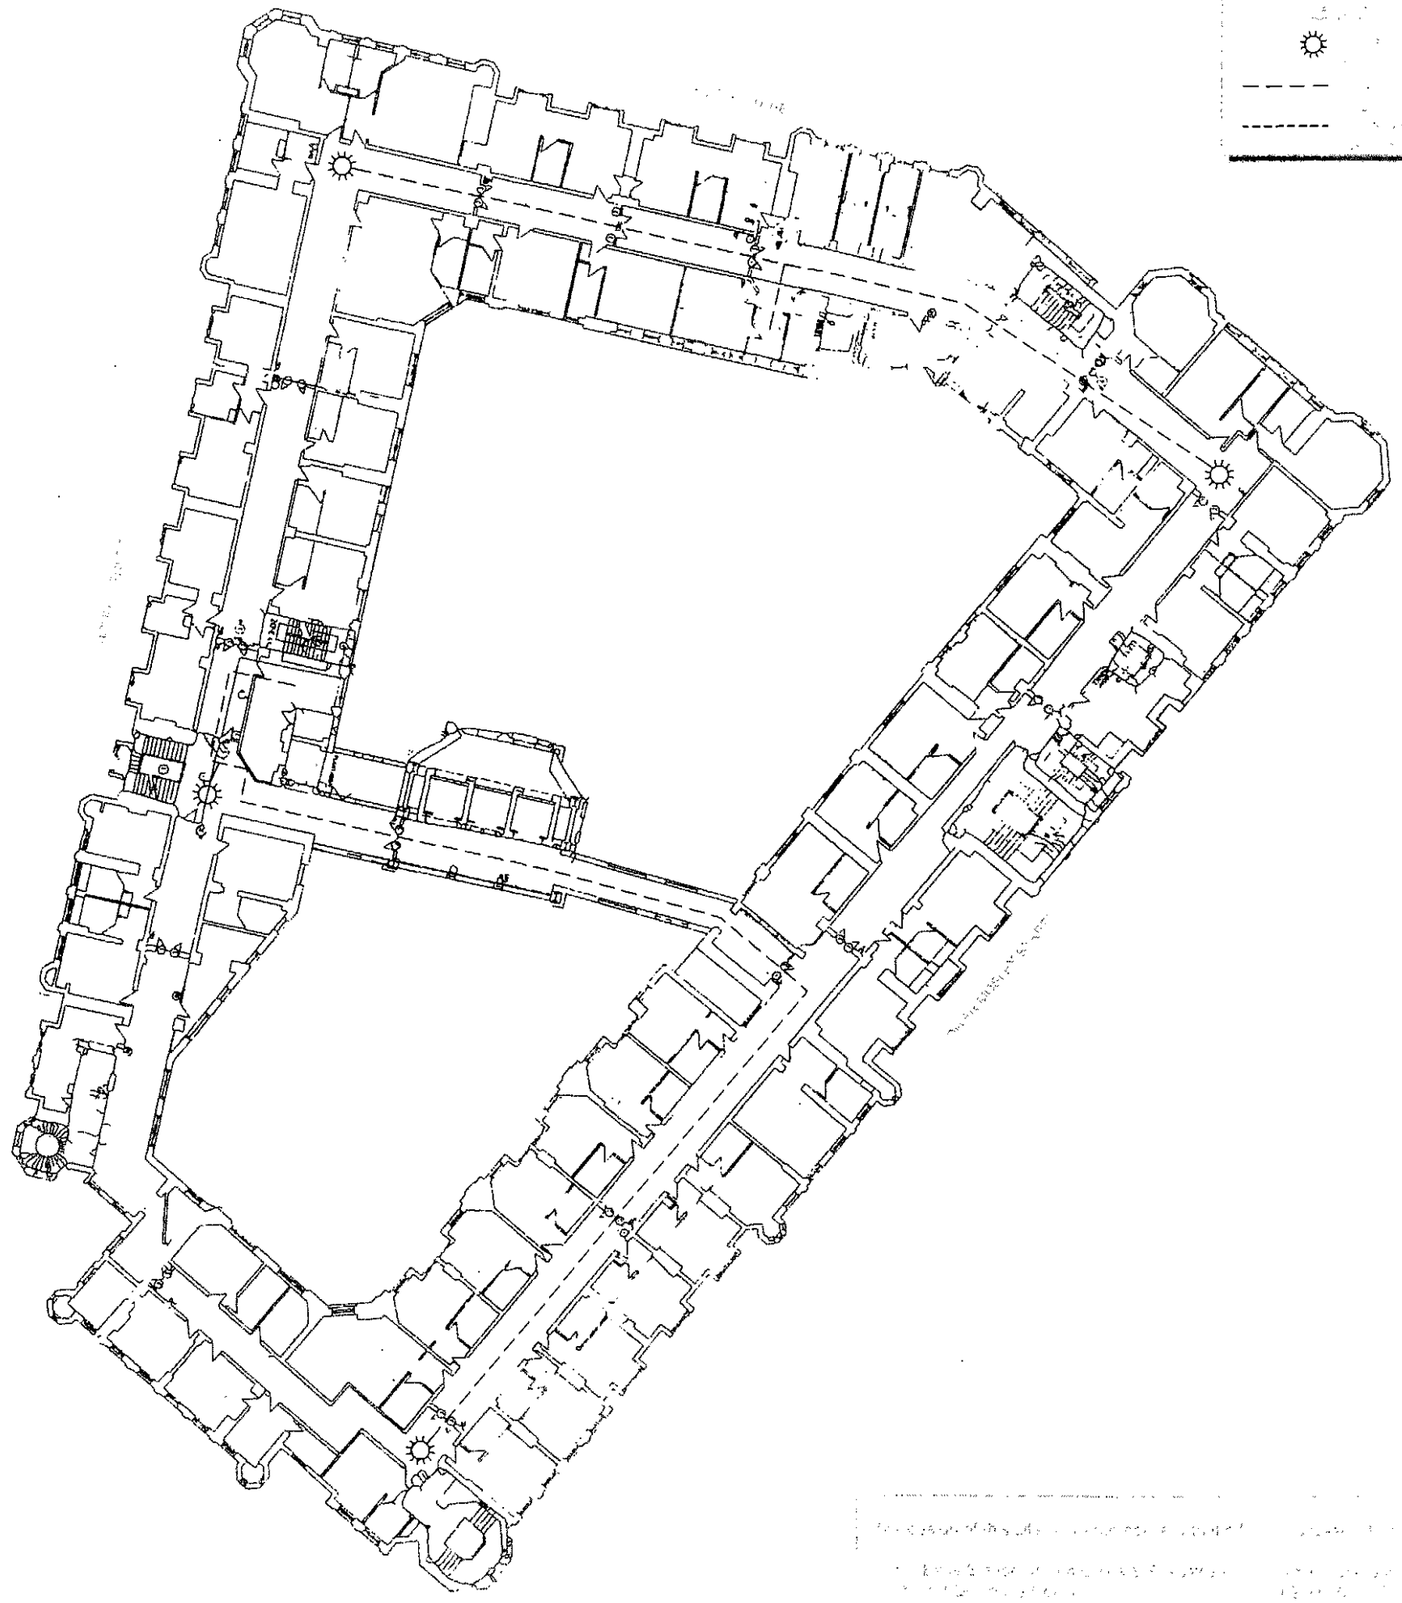

RECD 29 MAY 2008

| Rev | Date | Amendments | Drawn By | Approved By |
|---|---|---|---|---|
| | | | | |
| | | | | |
| | | | | |
| | | | | |

**CAPITA SYMONDS**
Consulting Civil, Structural & Geotechnical Engineers

Cheadle Hulme
Tele No: 0044 (0)161-486-3950
Facsimile No: 0044 (0)161-488-4645
E-mail: capitasymonds.cheadle2@capita.co.uk

www.capitasymonds.co.uk

**AIRWAVE**
Airwave Solutions Ltd
1st Floor, Wellington Street, Slough. SL1 1YP.

Job Title
MIDLAND HOTEL - MAN532A
FREE TRADE HALL PETER STREET
MANCHESTER LANCASHIRE M60 2DS

Drawing Title
PLANNING DRAWINGS
PROPOSED UNDERFLOOR PLAN
SHEET 09

| Scale | Consultant reference | | |
|---|---|---|---|
| NOT TO SCALE | 014082-48967 | | |
| Drawn by: S.P. | Checked by: S.P. | Approved by: K.H. | |
| Date drawn: 14.04.07 | Date checked: 21.04.08 | Date approved: 21.04.08 | |
| Drawing no: MAN532A-GA-09A | | | |