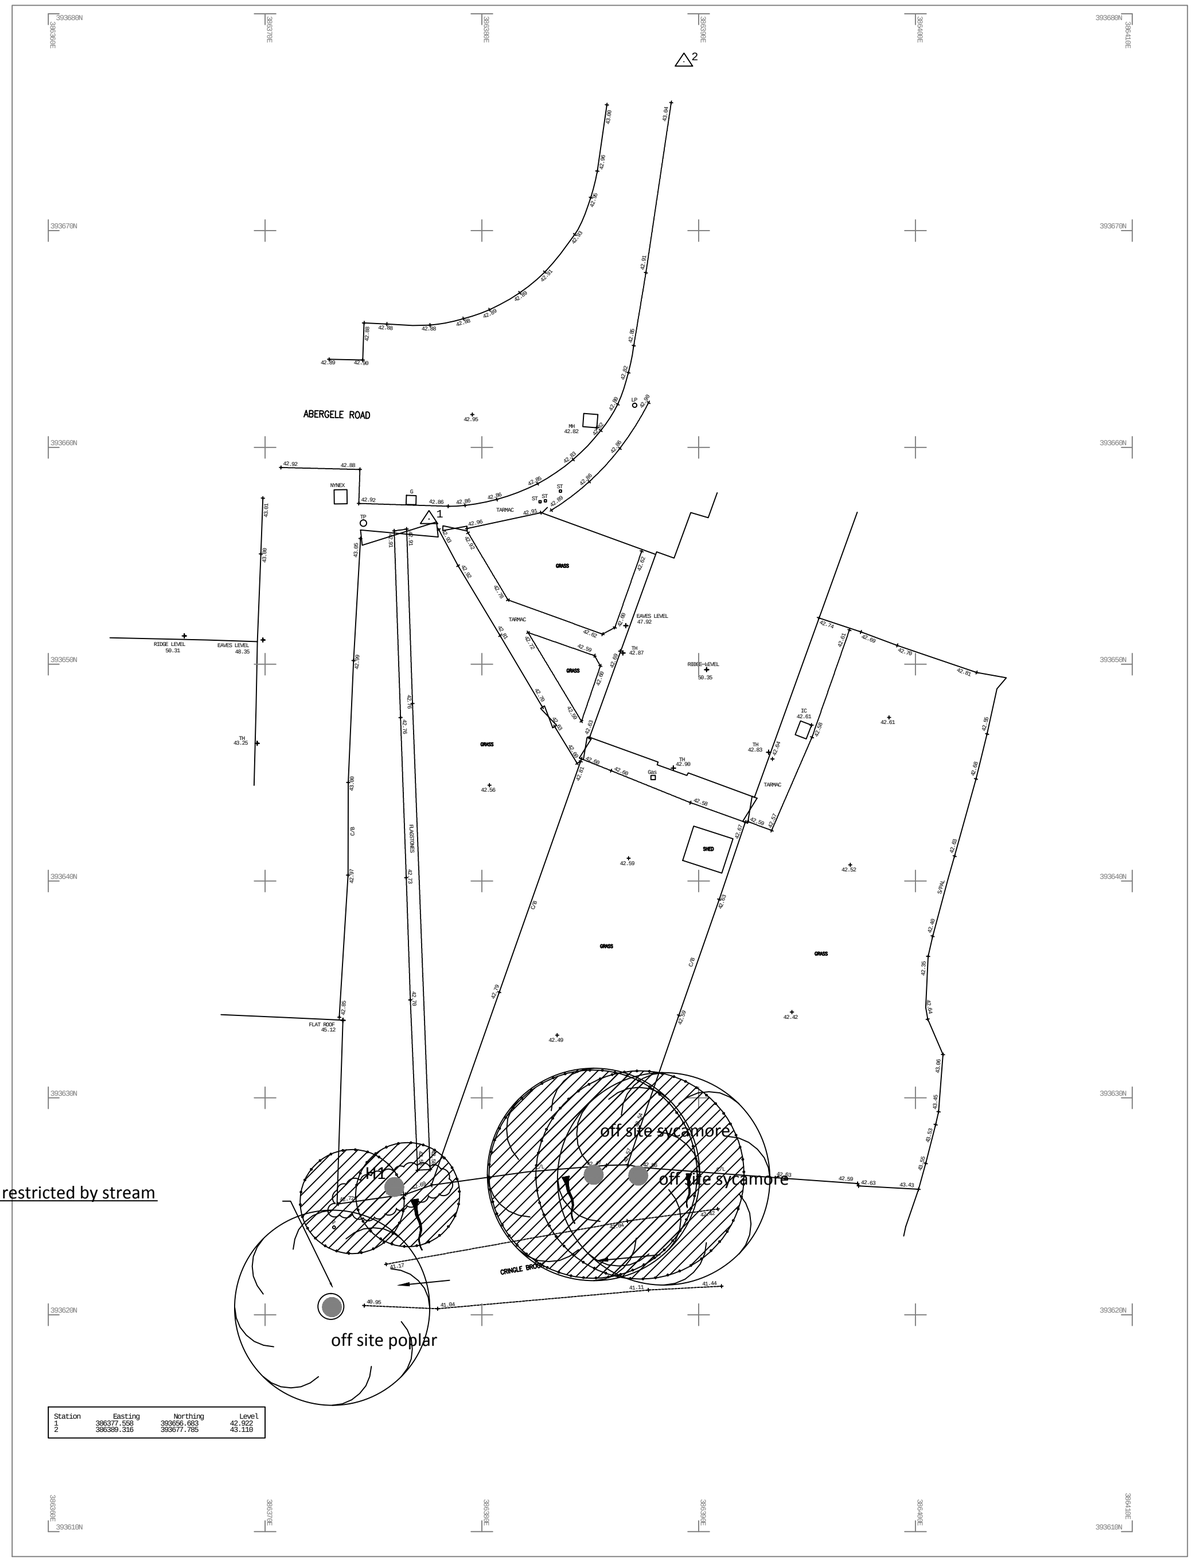

Existing Trees - details in Appendix 1

Canopy adjusted trees - details in Appendix 1

Additional Trees Plotted by ACS Consulting - details in Appendix 1

Existing Woodland/ Groups of Trees - details in Appendix 1

Root Protection Area

45 Rule of Thumb - details in Report

Tree (s) of high quality and value (A)

Tree (s) of moderate quality and value (B)

Tree (s) of low quality and value (C)

Loss to Condition (U)

Do Not Scale

No	INFORMATION	By	Date	Chkd
	REVISIONS			

A.C.S. Consulting
Suite 1
9 Princess Street
Knutsford
WA16 6BY
01565 755422
mail@acsconsulting.co.uk

CLIENT:
Southway Housing Trust

LOCATION
Abergele Road, Manchester

DRAWING TITLE:
Arboricultural Constraints Plan

Drawing Status: Feasibility

SCALE:	SHEET SIZE:	DRAWING No:	REV
1:200	A2	2658/AC/01 - SK.01	
DRAWN BY: irm	DATE: August 2012		