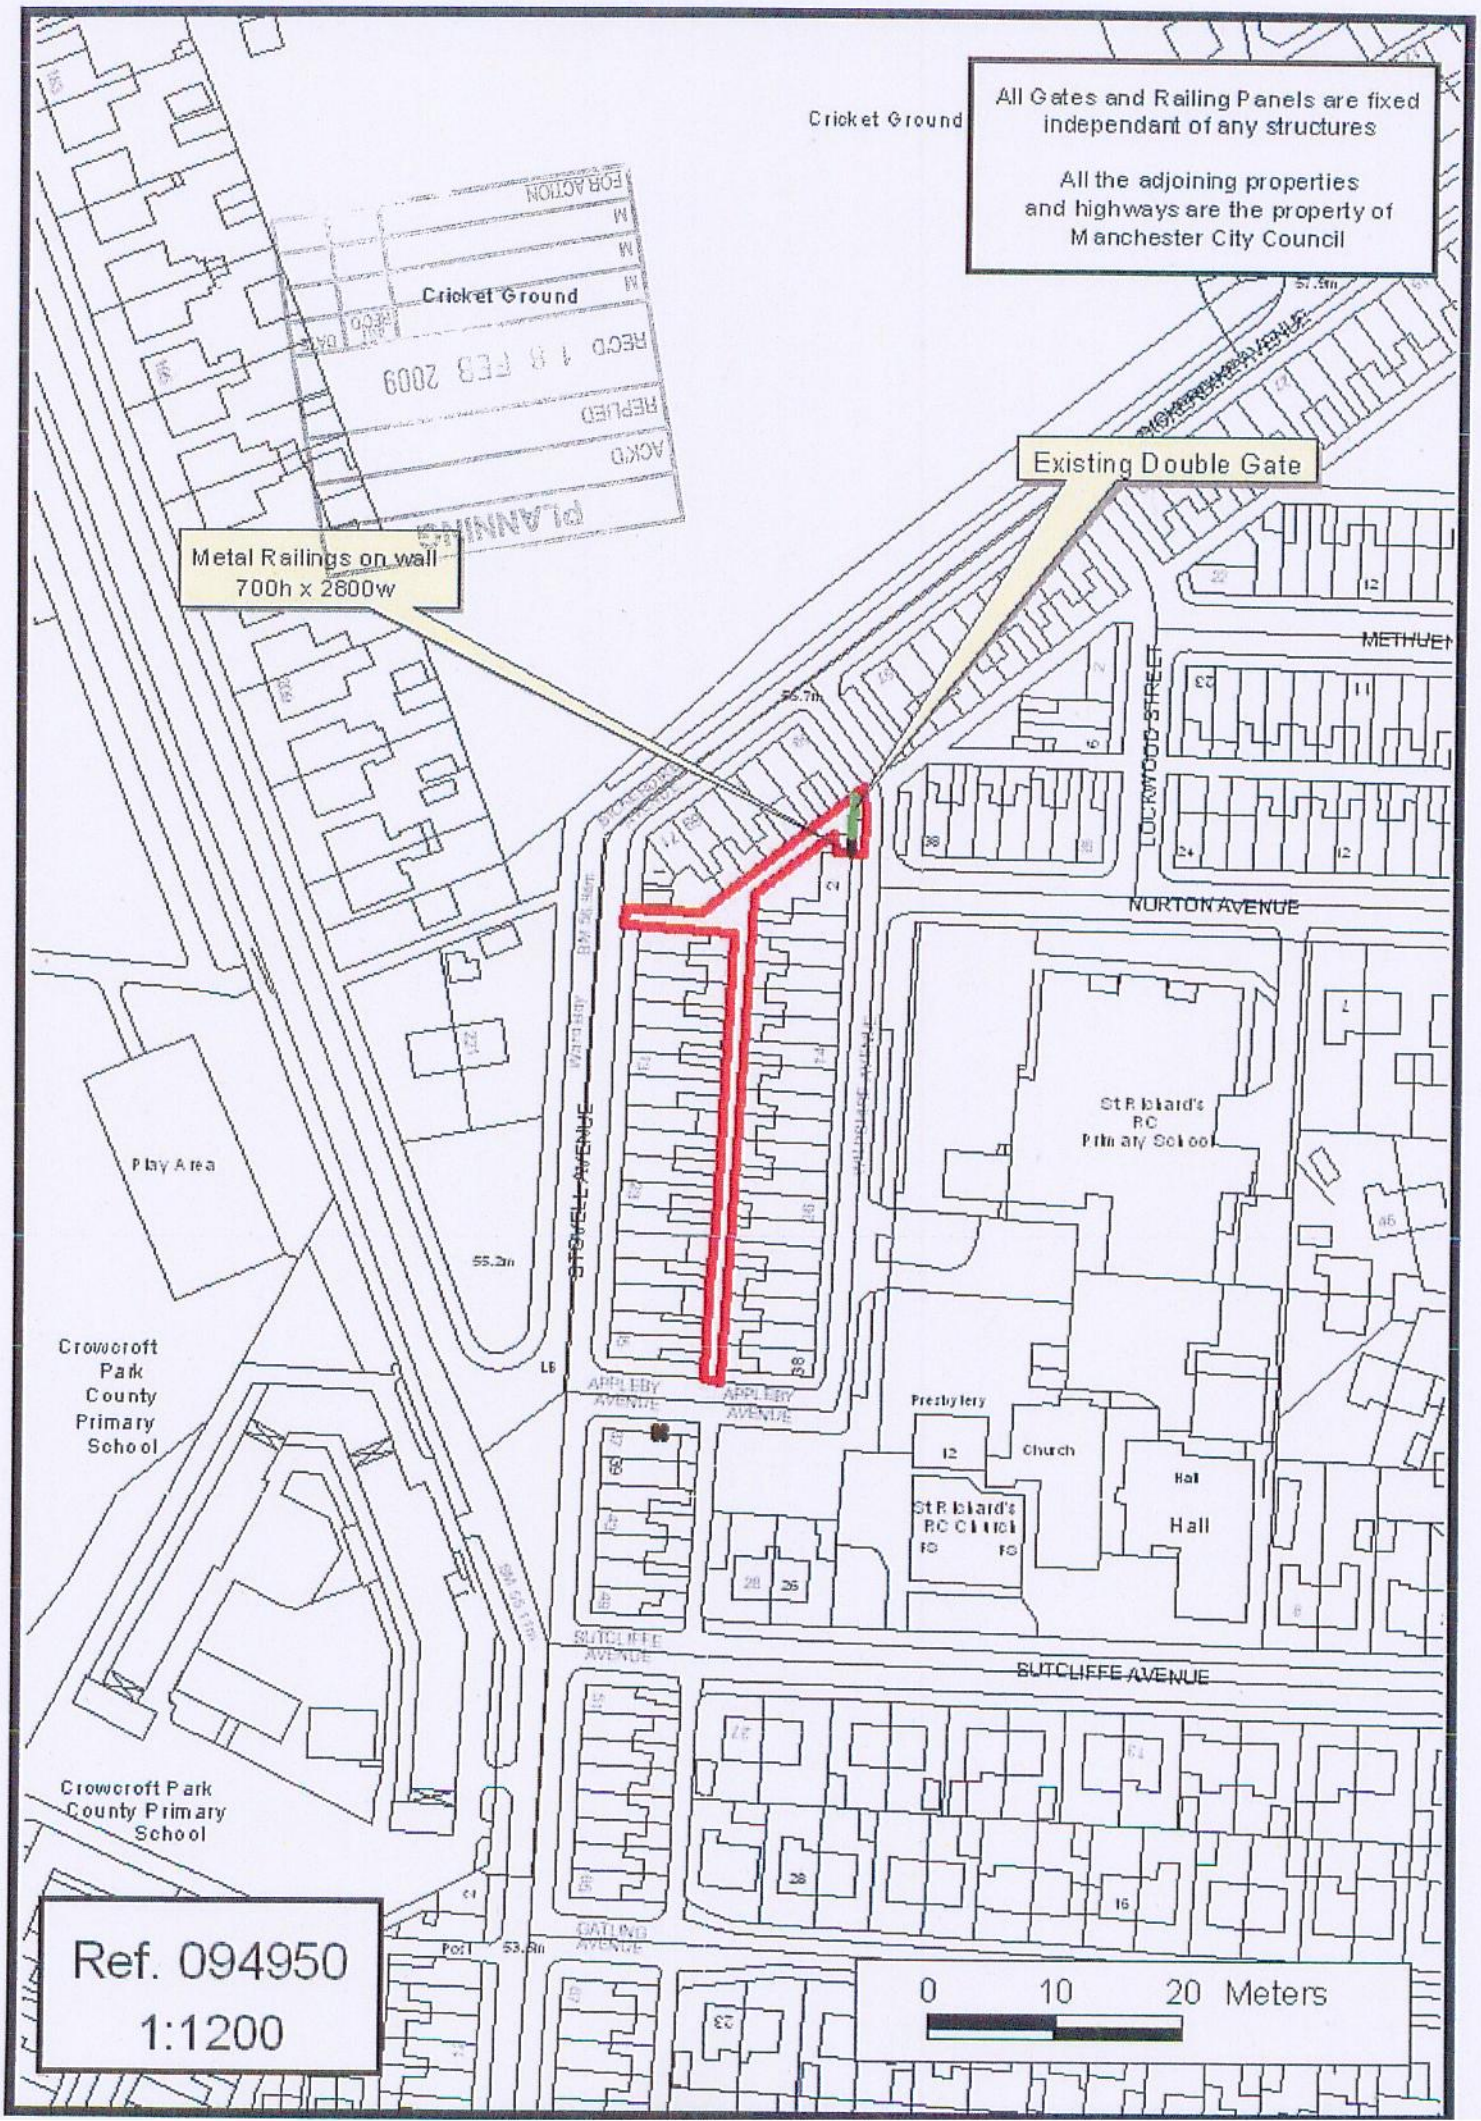
All Gates and Railing Panels are fixed independant of any structures
All the adjoining properties and highways are the property of Manchester City Council
Cricket Ground
Cricket Ground
Existing Double Gate
Metal Railings on wall 700h x 2800w
FOR ACTION
RECD 18 FEB 2009
REPLIED
ACK'D
PLANNING
METHUEN
LOCKWOOD STREET
NORTON AVENUE
STOVELL AVENUE
Play Area
Crowcroft Park County Primary School
Crowcroft Park County Primary School
St Richard's RC Primary School
Presbytery
Church
Hall
St Richard's RC Church
APPLEBY AVENUE
SUTCLIFFE AVENUE
GATLING AVENUE
Ref. 094950
1:1200
0 10 20 Meters