
All dimensions are to be checked on site, any discrepancies are to be reported to the Architect before work commences. Do not scale from this drawing.

This drawing is to be read in conjunction with all relevant consultants and specialists drawings / documents, any discrepancies are to be reported to the Architect before the affected work commences.

All structural components shown are indicative only. Details / calculations of structural members are to be provided by the Structural Engineer.

This drawing is copyright.


Backstreet

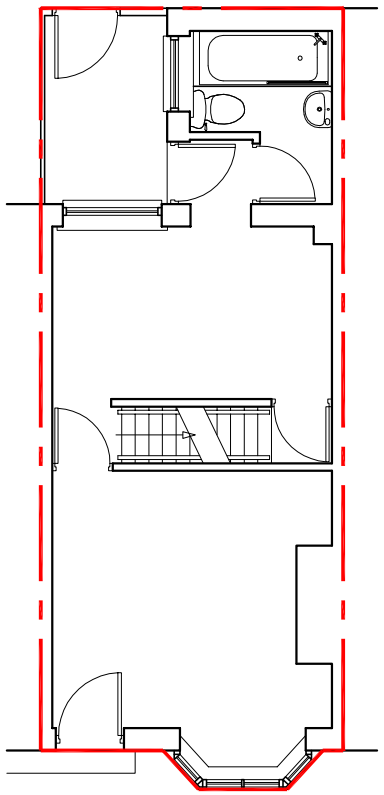

Pavement

Existing Site Plan

Backstreet

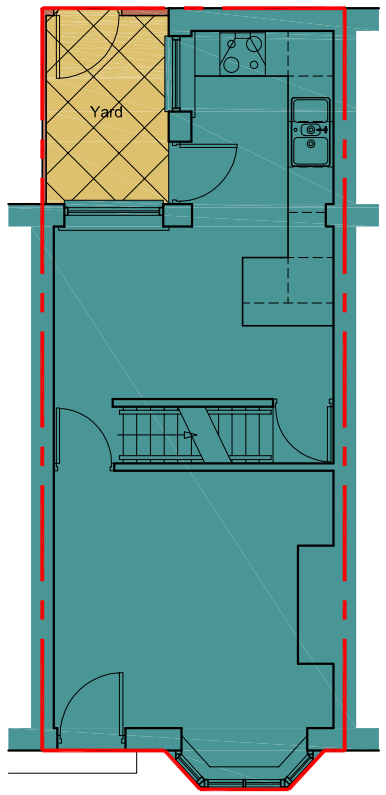

Pavement

Proposed Site Plan

T&G Associates Limited
Architects & Urban Designers

Tel : 0161 848 7263
Fax : 0161 877 9587
e-mail: mail@tandgassociates.co.uk

1st Floor, Westwood House
Greenwood Office Park,
Manchester, M5 4QH

Client:
Mr. Mark Seeley

Project:
4 Knight Steet, Didsbury, M20 6WG

Drawing Title:
Existing & Proposed Site Plans

Scale: 1:100 @ A3

Date: August 2012

Drawing No: 8498/101

Revision: -