


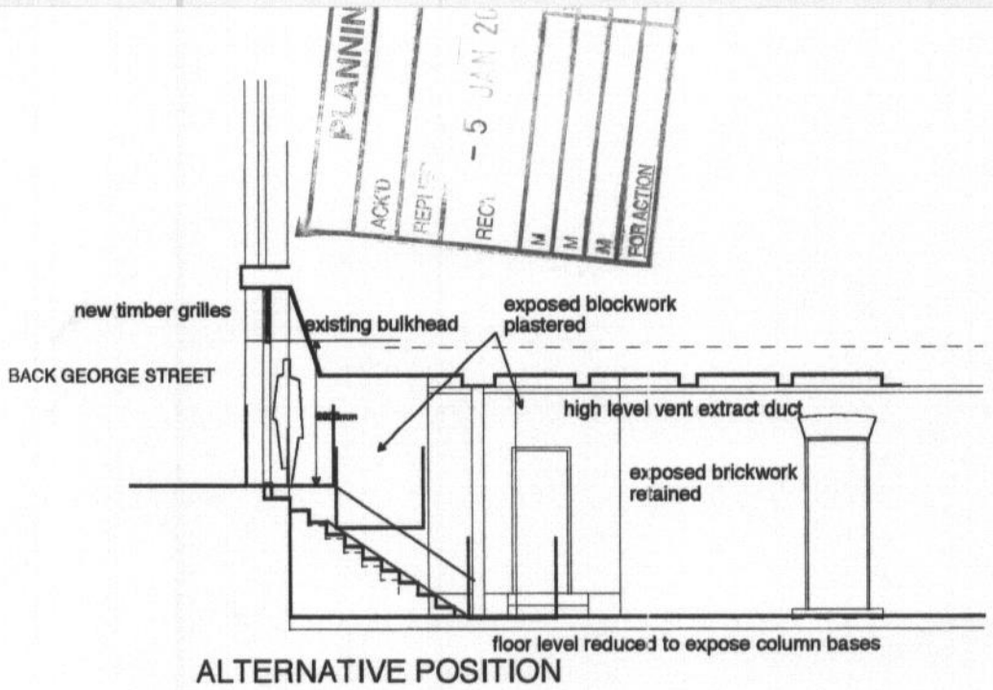


ALTERNATIVE POSITION

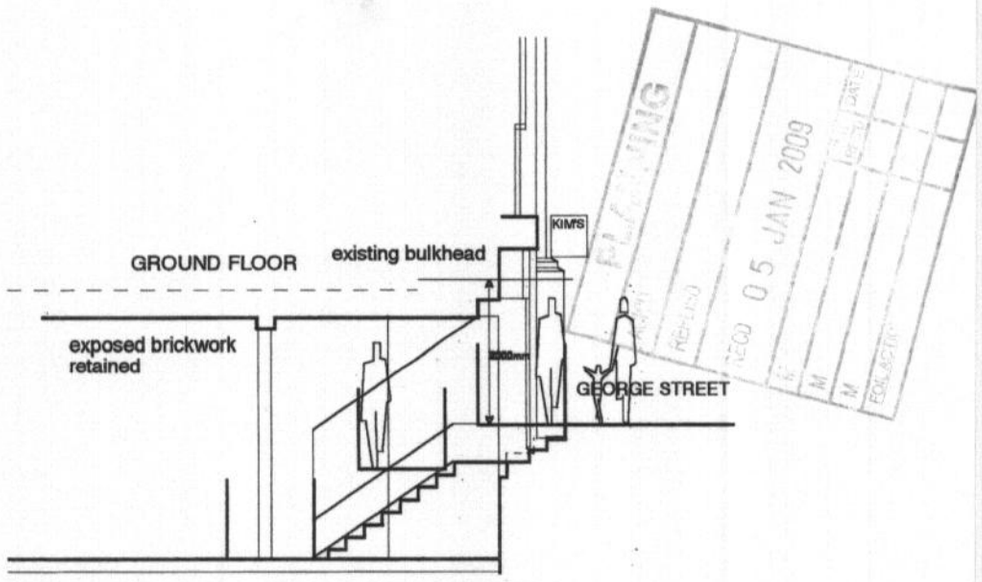

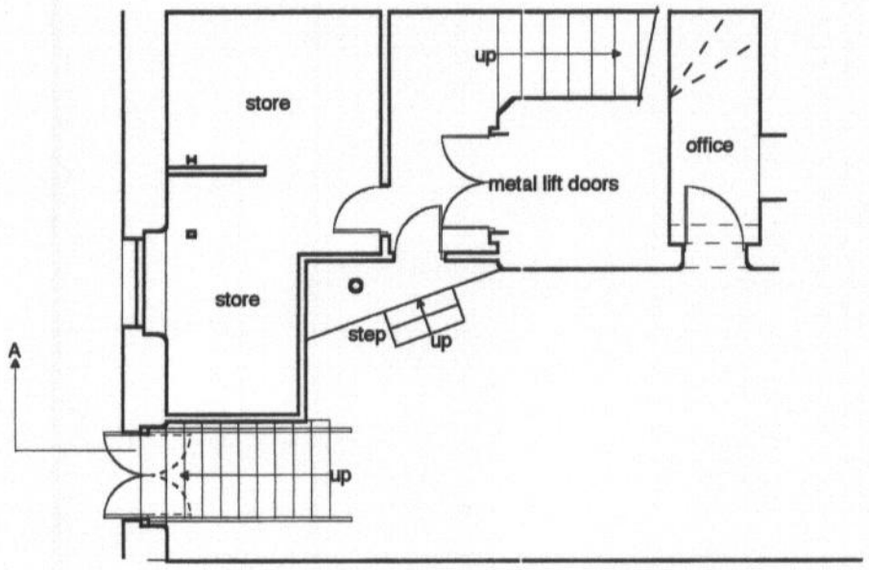


ALTERNATIVE POSITION

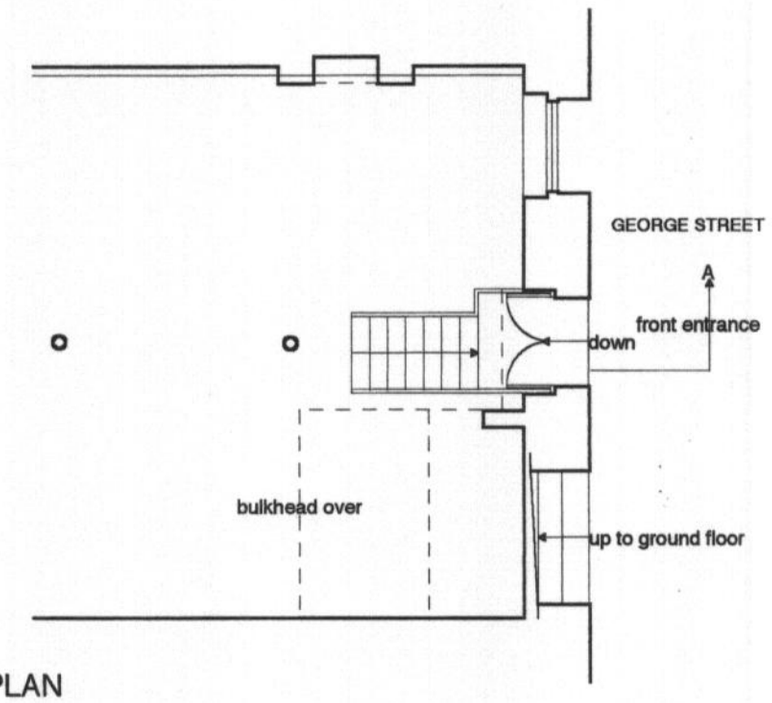


BASEMENT PLAN


PLATFORM STAIR LIFT SCHEME

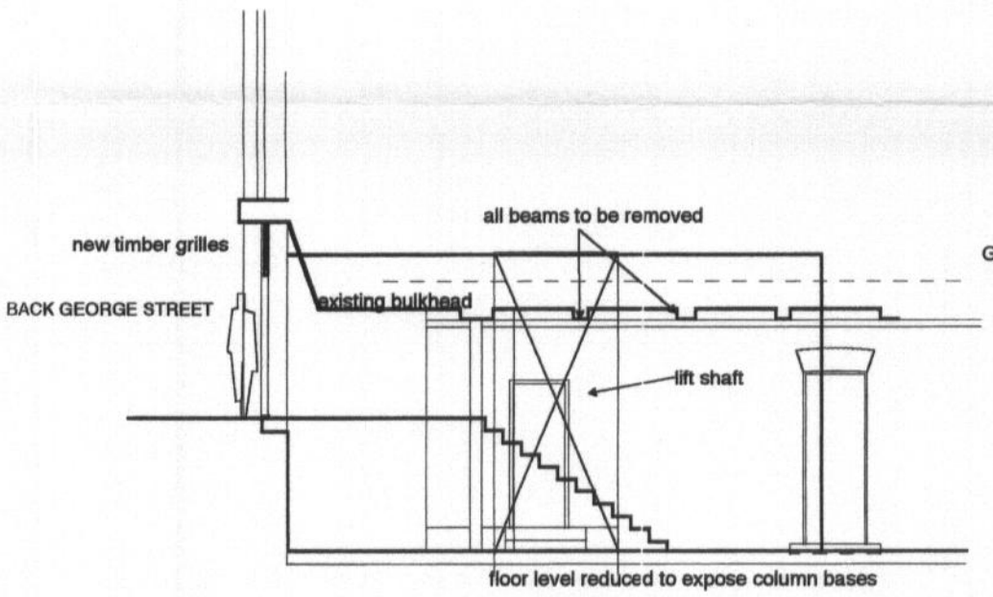


ALTERNATIVE POSITION

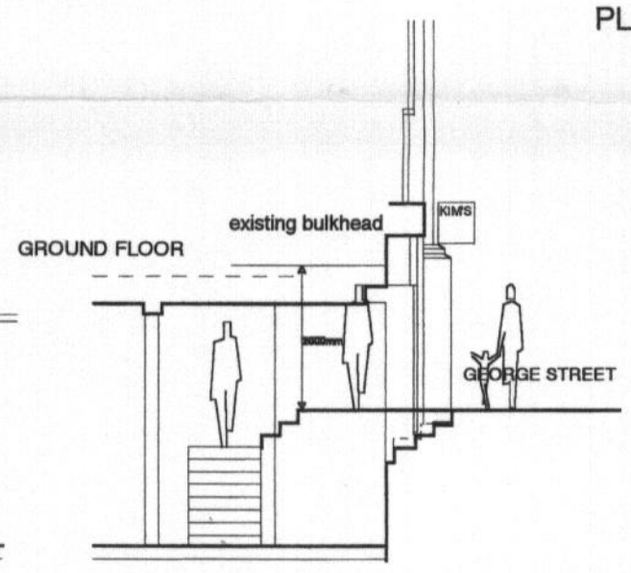

PLATFORM LIFT SCHEME

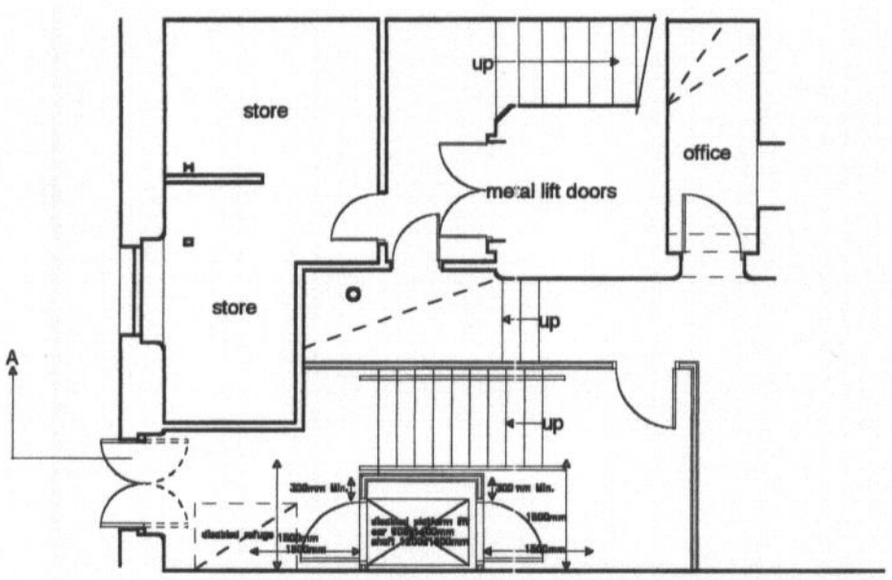

ALTERNATIVE POSITION

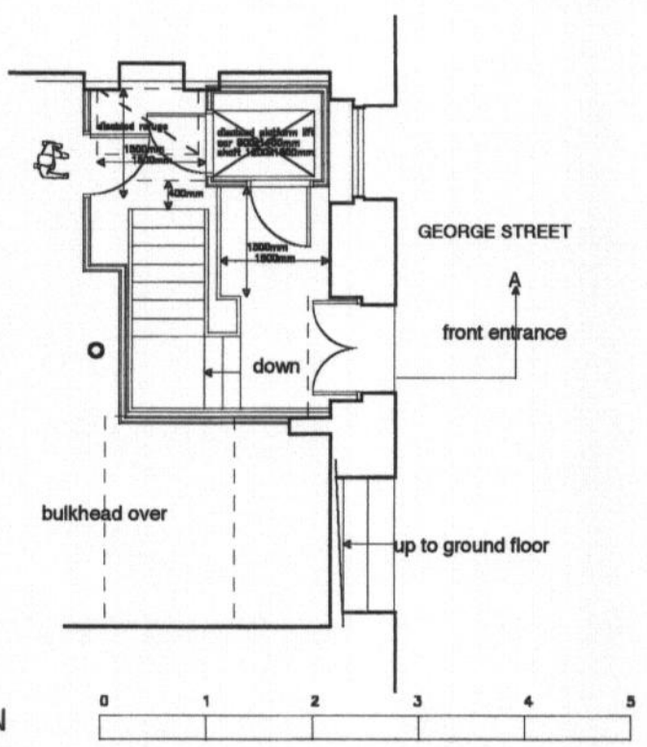

BASEMENT PLAN

0 1 2 3 4 5

LEE ARCHITECTS LTD
1/F Cypress House
3 Grove Avenue Wilmslow
Cheshire SK9 5EG
T 01625 527448
F 01625 521946
M 07710 539748
E info@leearchitects.co.uk
copyright reserved

CLIENT Mr and Mrs Chan

PROJECT 48a George Street
China Town
Manchester

DRAWING
Scheme A Floor Plan and Sections for Disabled Access investigation

DRAWING NUMBER L485/ 11

DATE 24-12-09 SCALE 1:100