
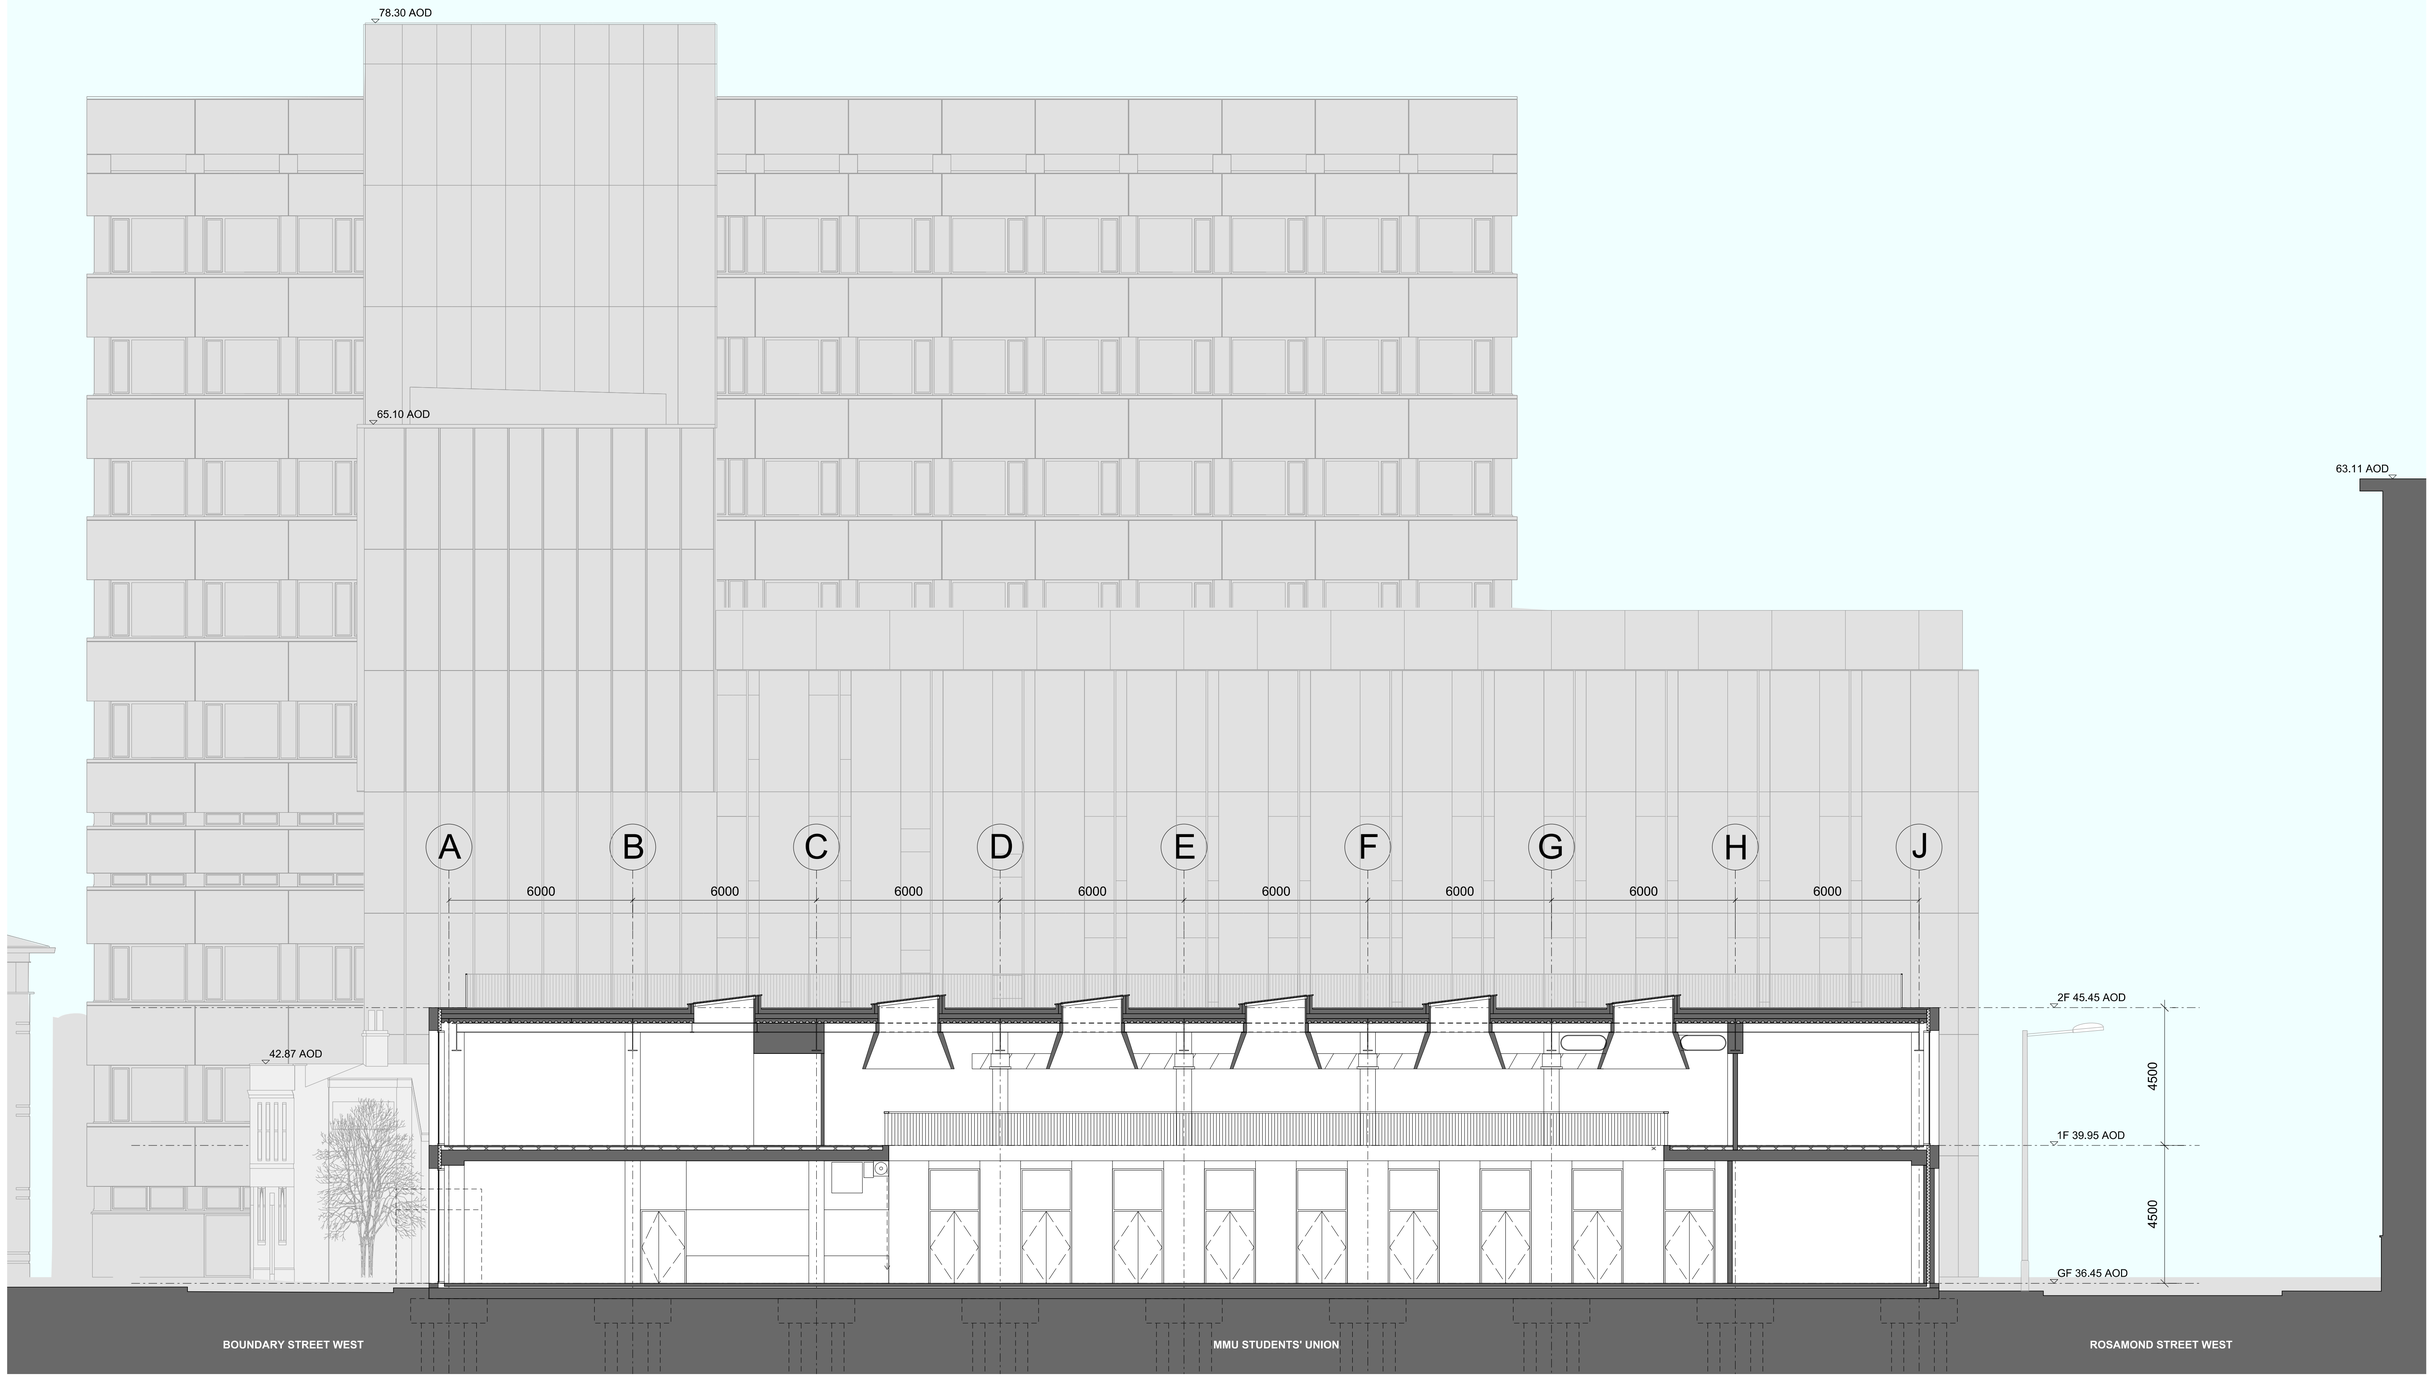


1654/P/022 SECTION C-C

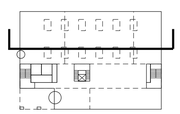

Amendment		Date
Rev P01	Preliminary Design Issue	17-09-12
Rev A	Preliminary Stage C Issue	28-09-12
Rev B	Stage C Issue	12-10-12
Rev C	Planning Application	23-11-12

FeldenCleggBradleyStudios LLP

Bath Brewery
Toll Bridge Road
Bath BA1 7DE

t 01225 852545
f 01225 852528
e bath@fcbstudios.com

Amendment Date

MMU STUDENTS' UNION

Job/Drawing No 1654/P/022 Amendment C

SECTION C-C'

Scale 1:100 @ A1 (1:200 @ A3)
Date AUG 2012
Drawn S35

Do not scale

All dimensions to be checked on site

Original printed at A1