Our ref: 18934 work spec and plan
Date: 28.02.12

Client: Guinness Northern Counties
Address: India House
1-3 McGinty Place
Manchester
M1 6BA

Tel No: 0161 244 6820
email:

ARBORICULTURAL SERVICES TREEWORK LTD
Haresteads Farm
Lyme Park
Disley
Cheshire
SK12 2NT
Office Tel: 01625 850320
0161 456 0989
Fax: 01625 879401
e-mail: gdk@treeworkers.com

Retrospective application

Work Specification

Tree no	No./ Qty	Species	Location	Action 1	Action 2	Comments
Re: Reynard Court, Foxbank Street, Longsight. M13 0DJ						
T1	1	Maple	Rr rhs	RCP		Reduce to clear building by 3m
T2	1	Lime	Rr lhs	RCP	LCC	Reduce to clear building by 3m and lift to 5m
Works to reduce tree back from the property and allow more light to the property						

T2 is located in the rear garden of 56 Daisy Bank Road, Longsight. M14 5QP

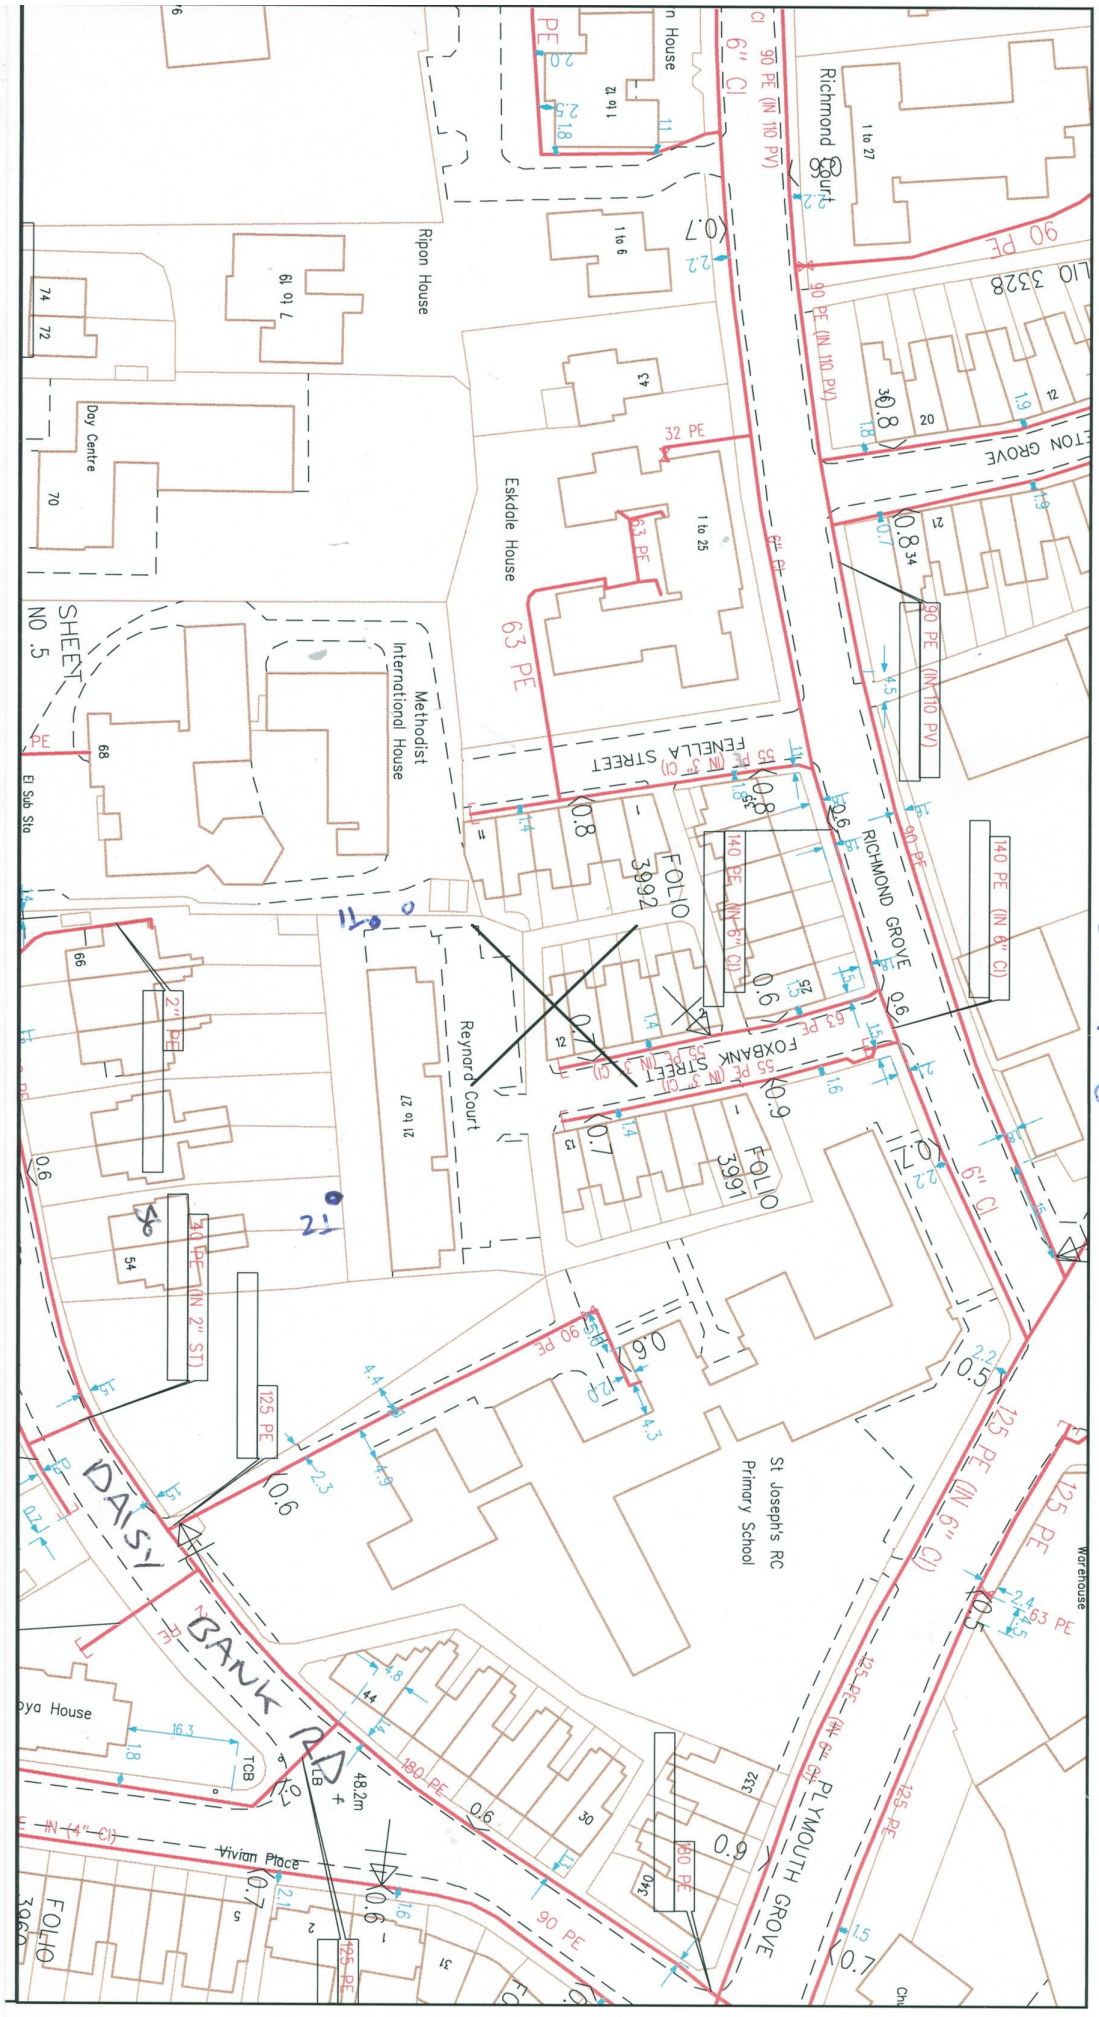

WORKS TO BS3998, 1989 REGISTERED NO. 5617718 DIR. MR GLENN KAY, CO. SECRETARY MRS RUTH KAY

5M PUBLIC LIABILITY INSURANCE * LOCAL AUTHORITY APPROVED * E&OE