Do not scale this drawing. All Dimensions must be checked on site. This drawing and all details contained hereon are copyright and must not be reproduced without written permission from Property Tectonics.

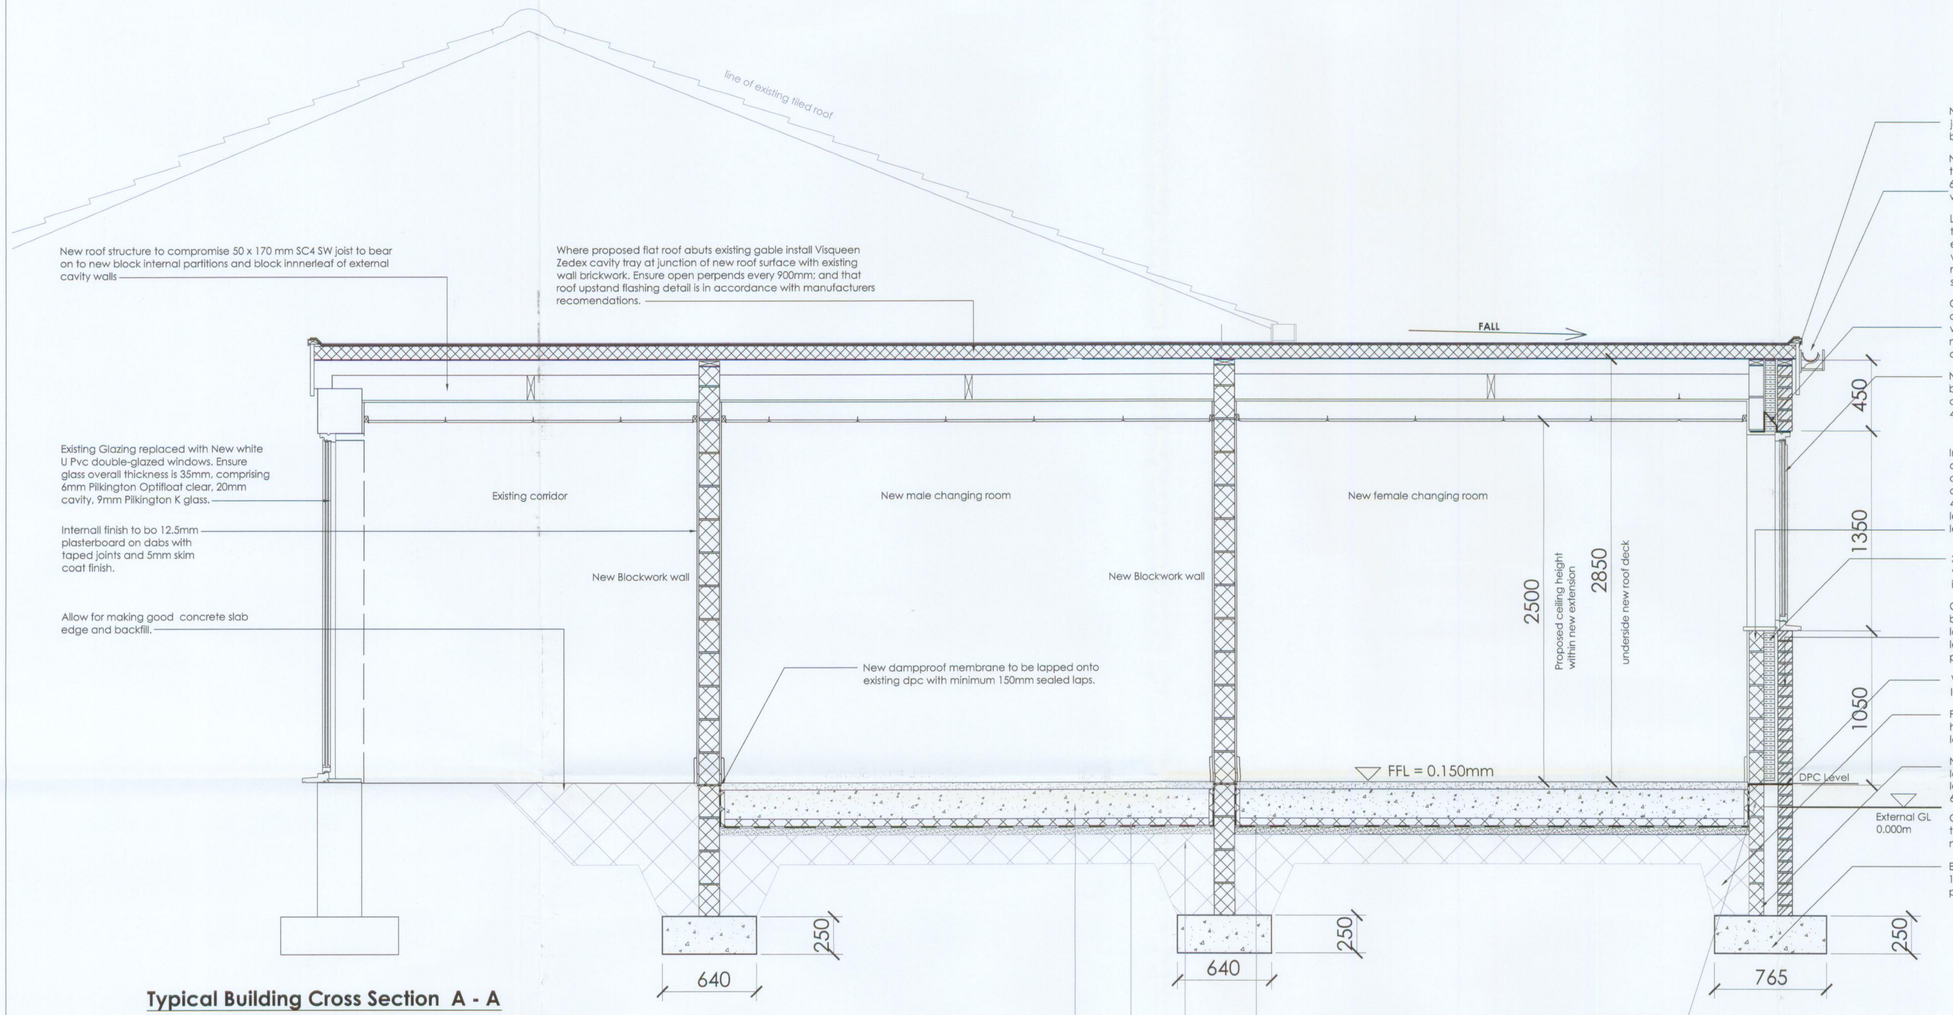

Typical Building Cross Section A - A (former glazed corridors) 1:20 Scale @ A1



Site Plan 1: 200 Scale @ A1

PLANNING
ACK'D
REPLIED
RECD – 7 MAY 2008
REV. NOTE DATE
M
M
M
OBJECTION

PROPERTY TECTONICS
MANCHESTER
HEYWOOD HALL, BOLTON ROAD
PENDLEBURY, M27 8UX
Telephone: 0161 794 9977 Facsimile: 0161 794 9988

JOB TITLE
Buccleuch Lodge Refurbishment
Withington Hospital
Elizabeth Slinger Lane
Manchester M20 2XA

DRAWING TITLE
Day Care Unit
Proposed Extension Layout

Section A - A

DATE	*05/02/08*	DRAWN	*DD*
SCALE	*1:100 @ A1*	CHECKED	

DRAWING NUMBER	REVISION
J6184.05	/