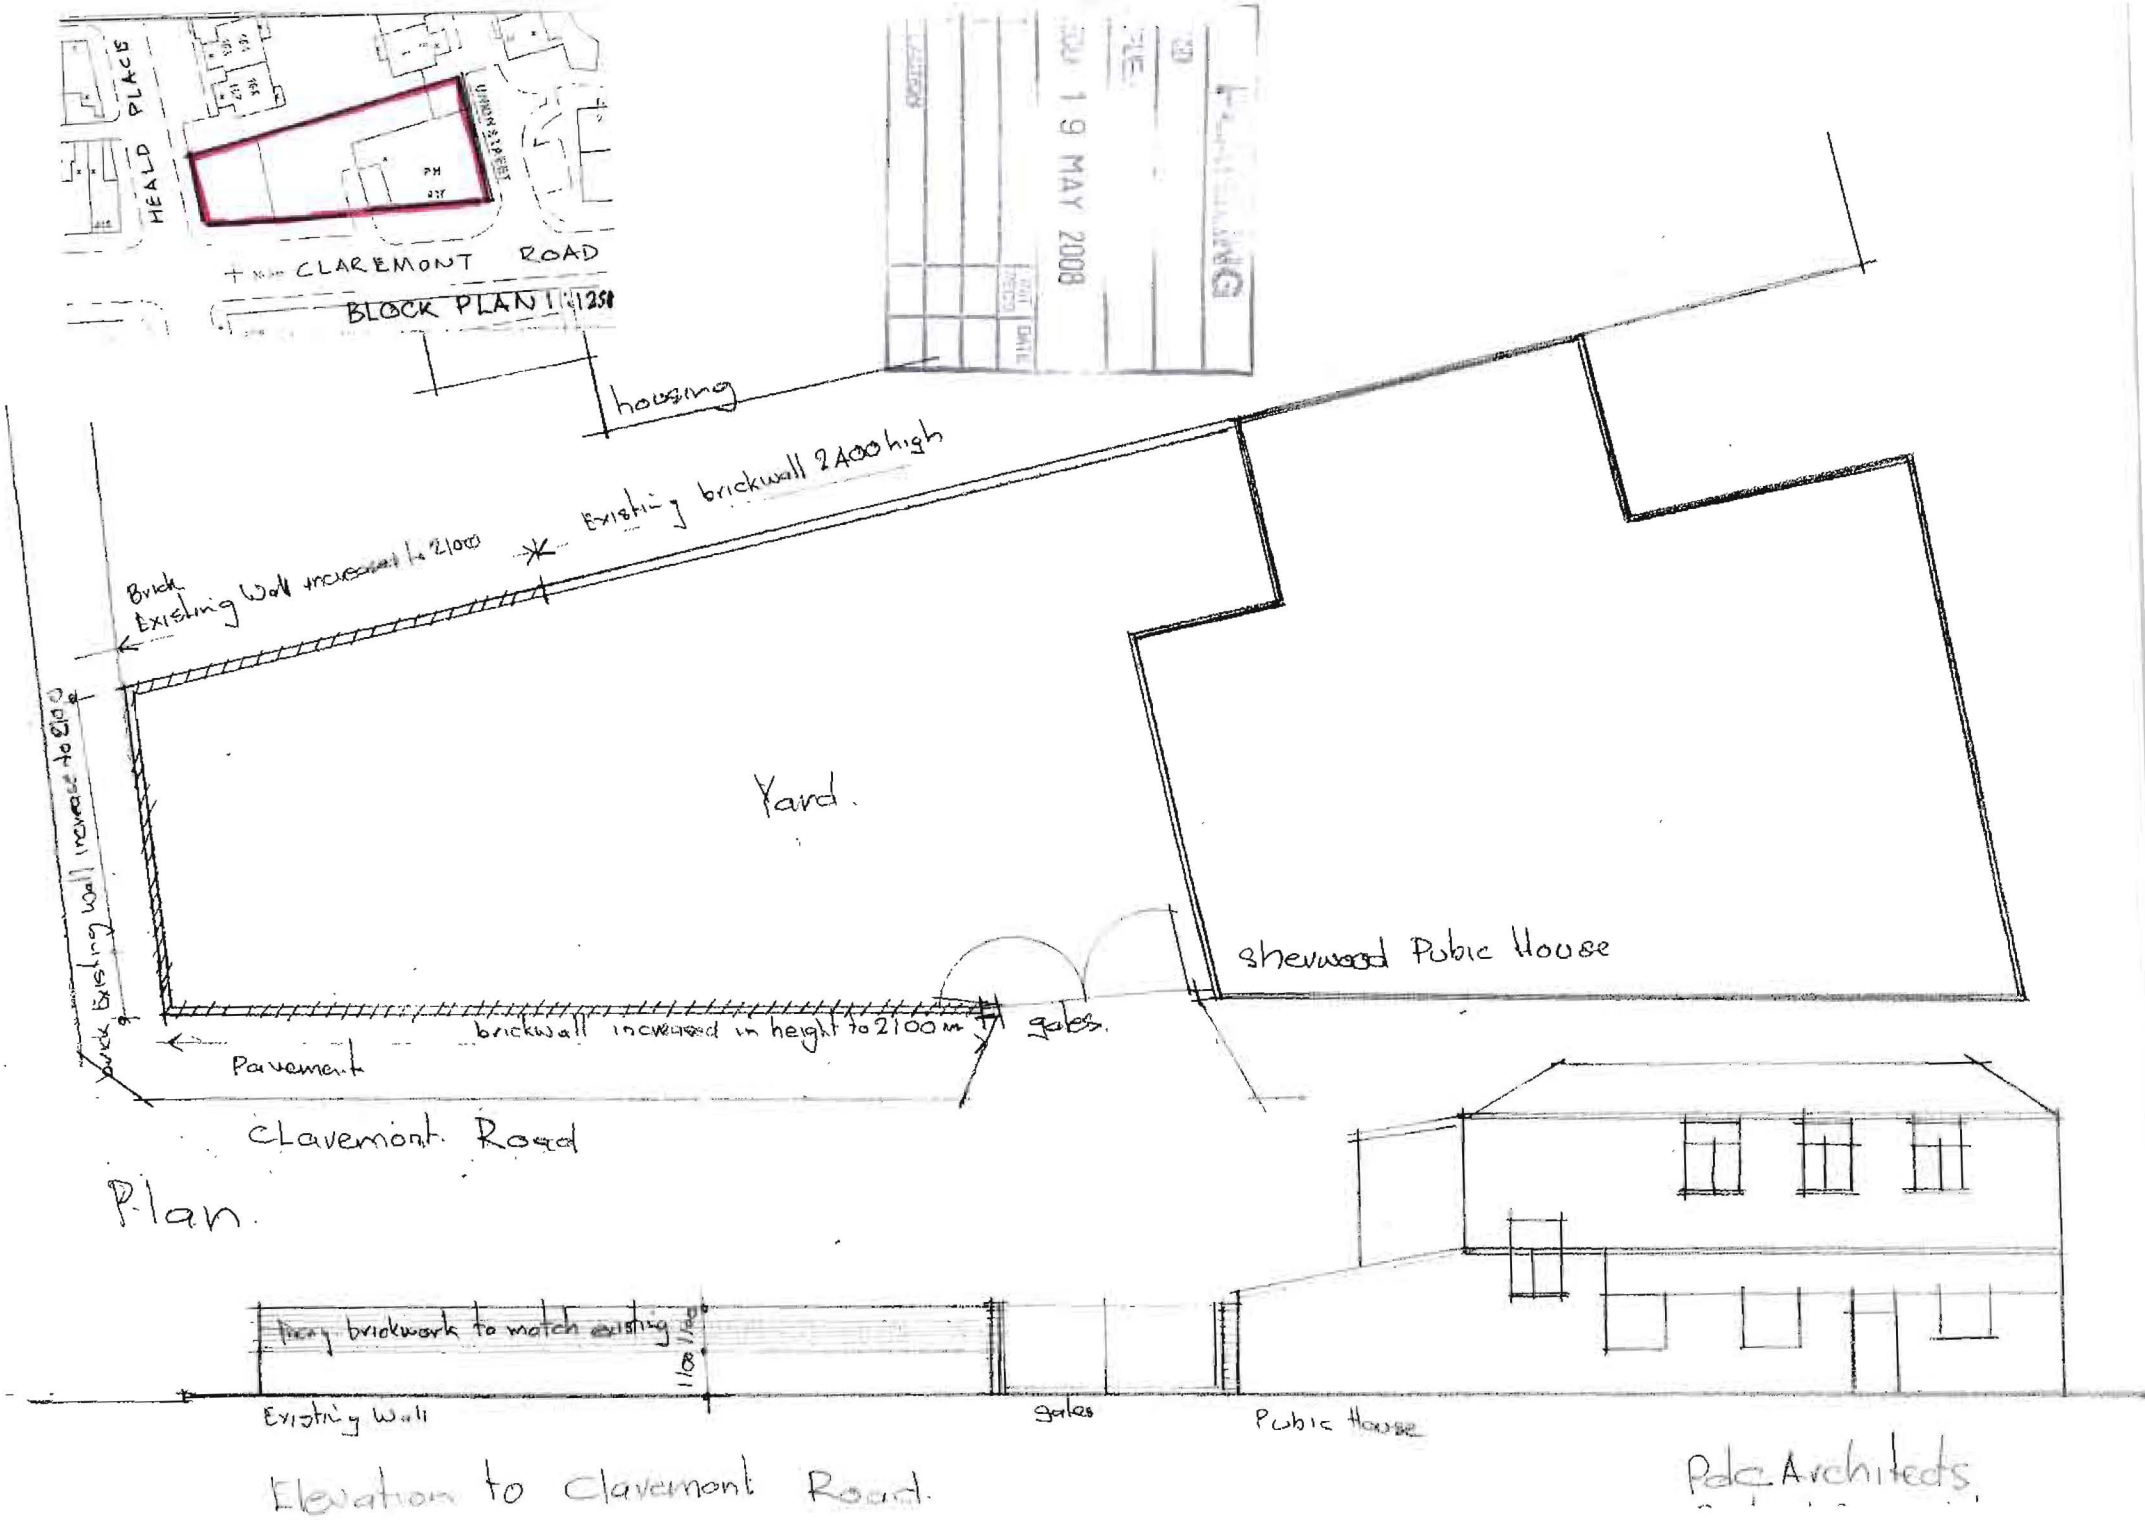
HEALD PLACE
UNION STREET
CLAREMONT ROAD
BLOCK PLAN 1:1250
19 MAY 2008
housing
Existing brickwall 2400 high
Brick Existing Wall increased to 2100
Brick Existing wall increase to 2100
Yard.
Sherwood Pubic House
brickwall increased in height to 2100 m
gates.
Pavement
Claremont Road
Plan.
Every brickwork to match existing
Existing Wall
gates
Pubic House
Elevation to Claremont Road.
Pdc Architects