
BREWER STREET

PORT STREET

TARIFF STREET

HILTON STREET

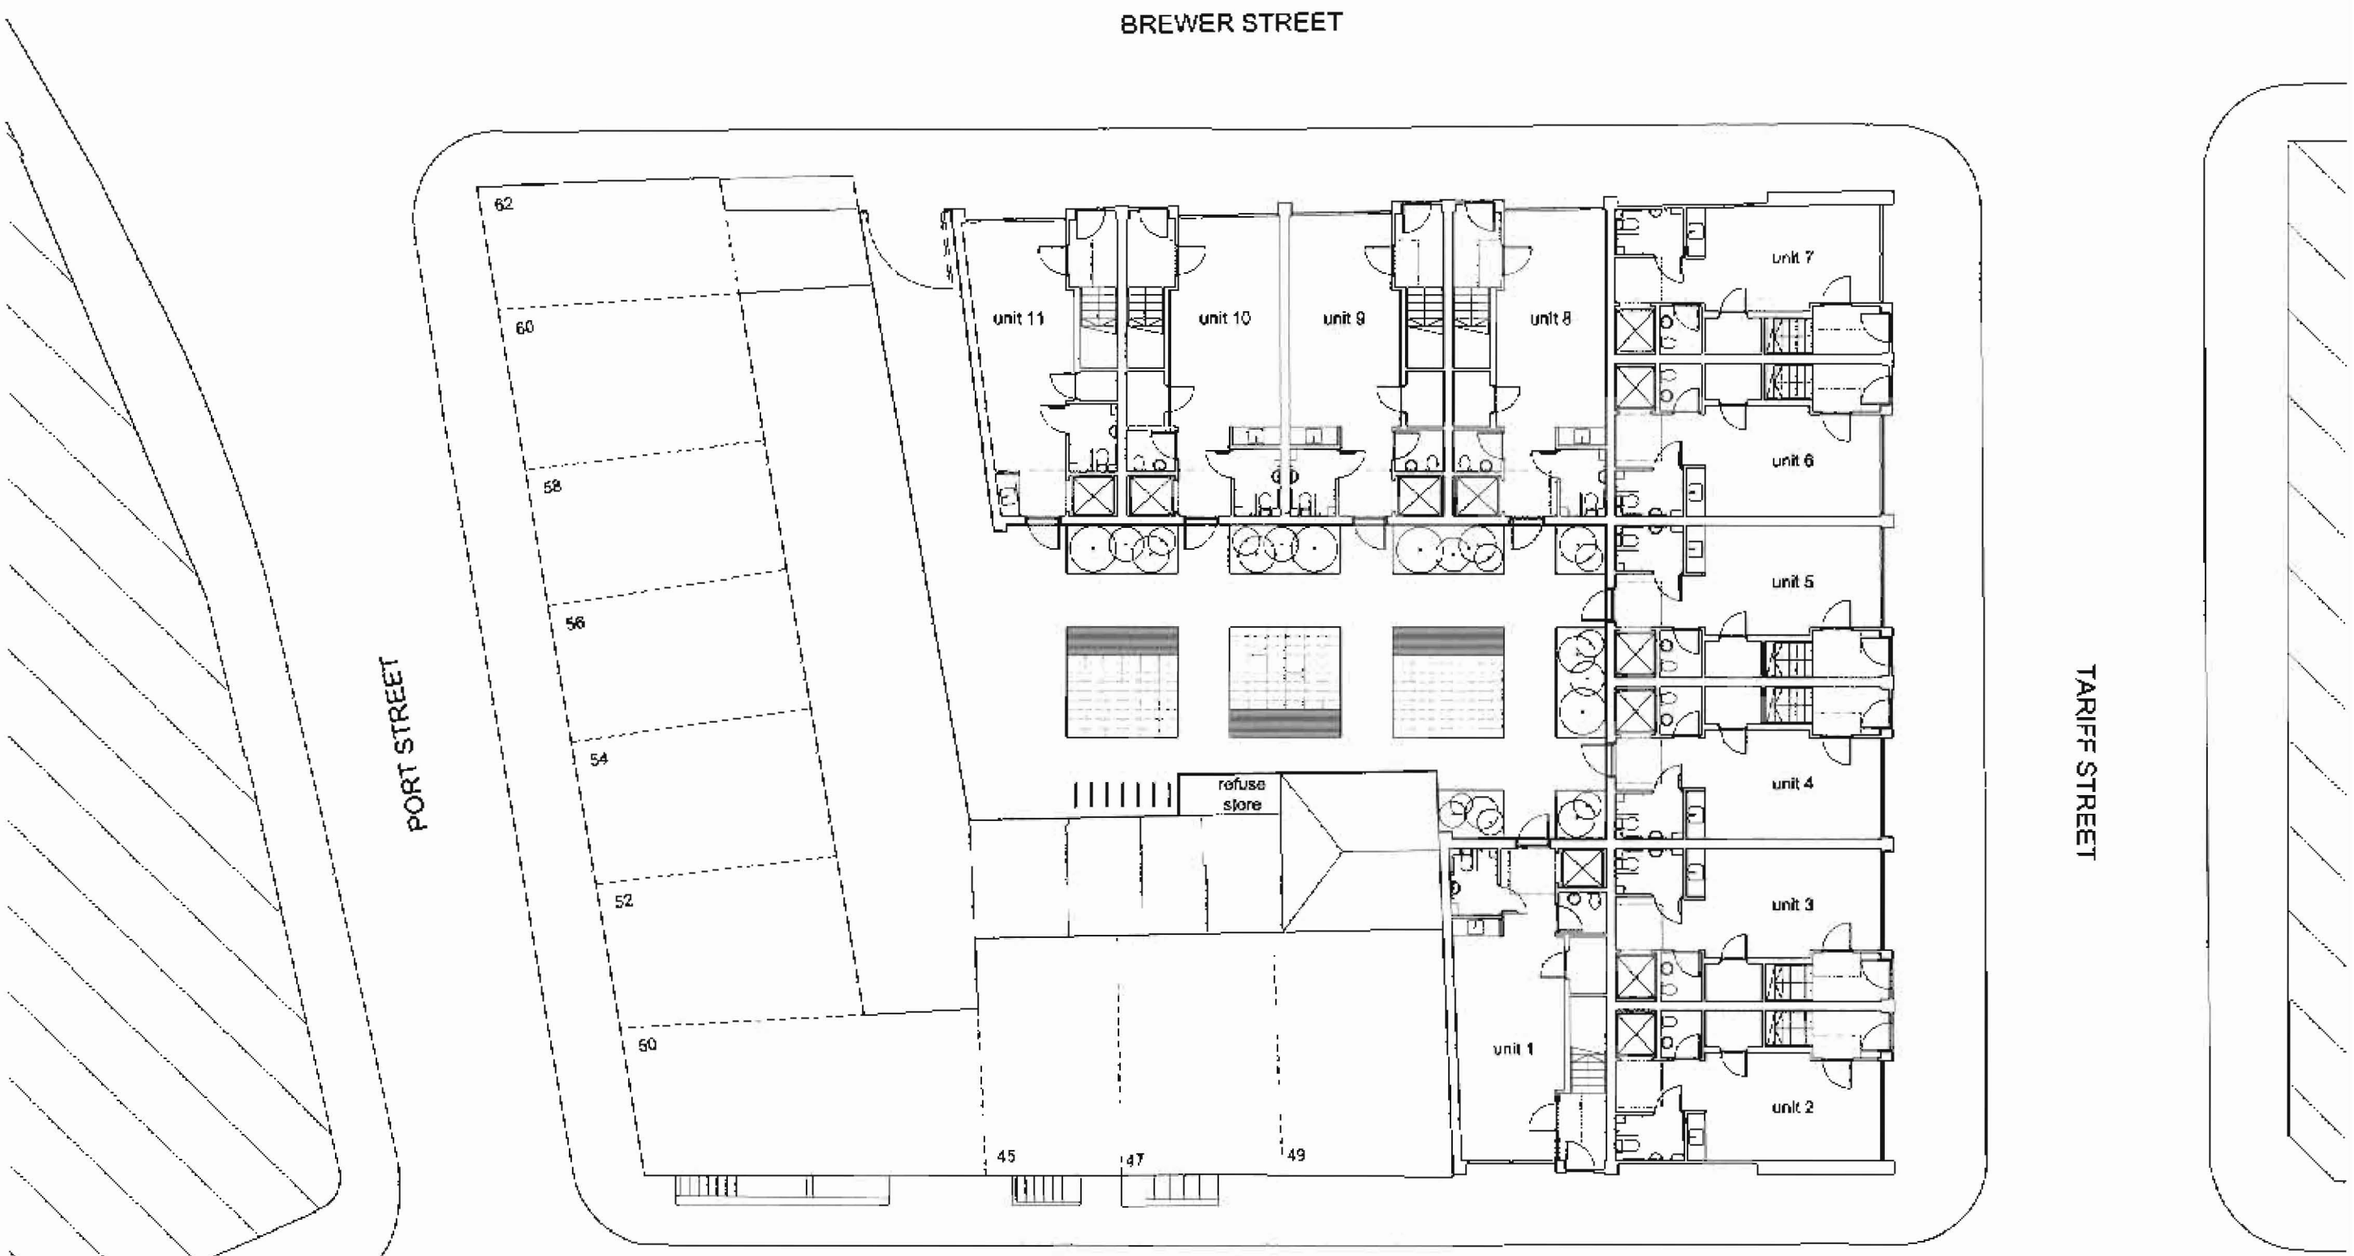

0 10m

SCHEDULE OF AREAS (gross internal area)

UNIT	m2	ft2	UNIT	m2	ft2
1	148	1593	7	121	1302
2	125	1346	8	145	1561
3	125	1346	9	145	1561
4	125	1346	10	142	1528
5	125	1346	11	133	1432
6	125	1346	TOTAL	1459	15705

REVISIONS -
A PLANNING ISSUE

NOTES -
1. Do not scale of this drawing. If in doubt, ask.
2. Areas are approximate subject to detailed design and agreed building tolerance.
3. Structural Design to be detailed with engineer

PROJECT - TARIFF STREET
MANCHESTER
CLIENT - QP INVESTMENTS LTD
DRAWING - PROPOSED GROUND FLOOR PLAN

STATUS - PLANNING
SCALE - 1:200 (A3) 1:100 (A1)
DATE - 13.11.07
DWG / REV - 02 / 169 / PD / 0101 - A

q2 architects
11 BURTON PLACE • MANCHESTER • M15 4PT
T • 0161 8349227 F • 0161 8349228
info@q2architects.co.uk • www.q2architects.co.uk

BREWER STREET

PORT STREET

TARIFF STREET

HILTON STREET

62
60
58
56
54
52
50
45
47
49

unit 11
unit 10
unit 9
unit 8
unit 7
unit 6
unit 5
unit 4
unit 3
unit 2
unit 1

0 10m

REVISIONS :
A PLANNING ISSUE

NOTES :
1. Do not scale off this drawing. If in doubt ask.
2. Areas are approximate subject to detailed design and agreed by Mrgs to variance.
3. Structural design not in detail with engineer.

PROJECT : TARIFF STREET
MANCHESTER
CLIENT : GP INVESTMENTS LTD
DRAWING : PROPOSED FIRST FLOOR PLAN

STATUS : PLANNING
SCALE : 1:200 (A3) 1:100 (A1)
DATE : 13 11 07
DWG / REV : Q2 / 169 / PD / 0102 *A

q2 architects
11 BURTON PLACE • MANCHESTER • M15 4PT
T • 0161 8349227 F • 0161 8349225
info@q2architects.co.uk • www.q2architects.co.uk

BREWER STREET

PORT STREET

TARIFF STREET

HILTON STREET

62
60
58
56
54
52
50
45
47
49

unit 11
unit 10
unit 9
unit 8
unit 7
unit 6
unit 5
unit 4
unit 3
unit 2
unit 1

0 10m

RECD - 8 MAY 2008

REVISIONS -
A. PLANNING ISSUE

NOTES -
1. Do not scale of this drawing. If in doubt, ask.
2. Areas are approximate and not to detailed design and agreed building tolerance.
3. Save out Design Risk in detail with engineer

PROJECT - TARIFF STREET
MANCHESTER
CLIENT - GP INVESTMENTS LTD
DRAWING - PROPOSED SECOND FLOOR PLAN

STATUS - PLANNING
SCALE - 1:200 (A3) 1:100 (A1)
DATE - 13 11 07
DWG / REV - Q2 / 169 / PD / 0103 - A

q² architects
11 BURTON PLACE - MANCHESTER - M15 4PT
T - 0161 8348227 F - 0161 8348228
info@q2architects.co.uk - www.q2architects.co.uk