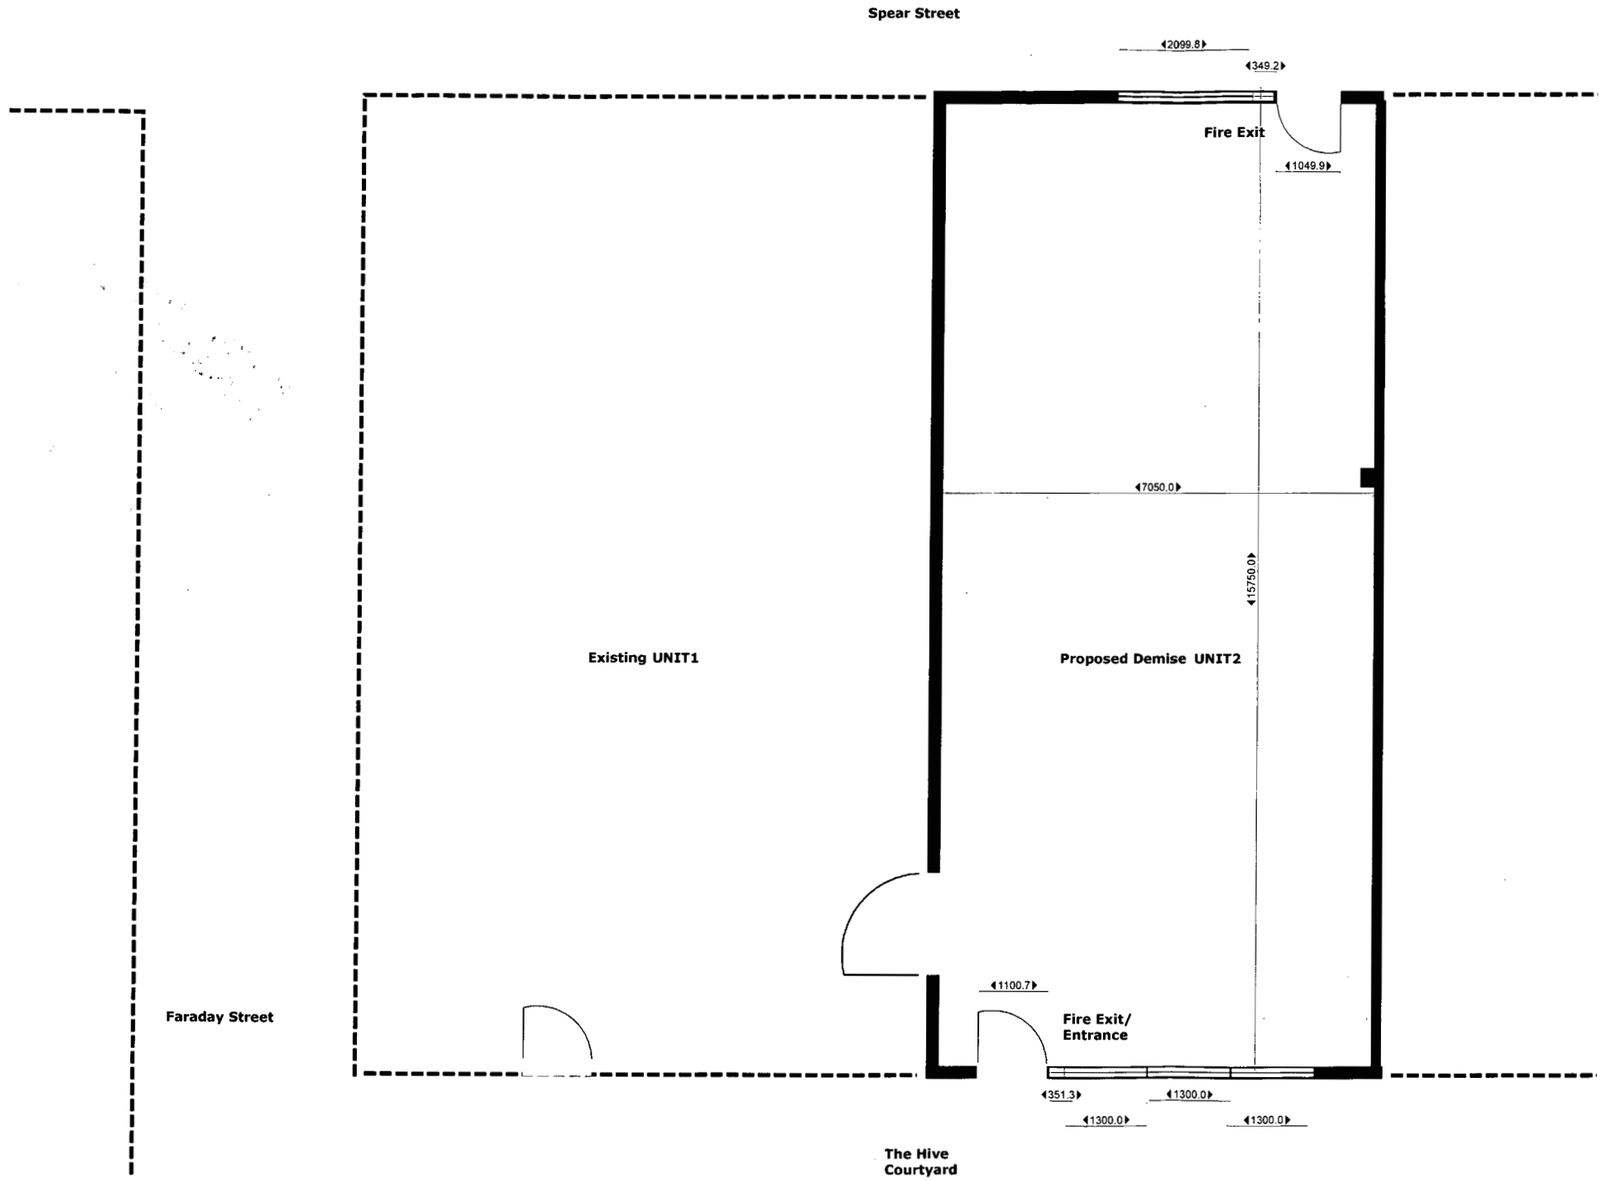

PLANNING AND
BUILDING CONTROL
25 JAN 2013

Project	UNIT2, the Hive, 47 Lever Street, Manchester, M11FN
Title	Existing Plan Layout

Drawn by	Checked	File
DGC	AD	—

Drawing Number	Revision	Scale
10044-101	—	1:100 @ A3

Date: 02/01/2013

Disclaimer

Do not scale from this drawing. This drawing is to be read in conjunction with all related drawings. All dimensions must be checked and verified on site before commencing any work or producing fabrication drawings. The originator should be notified immediately of any discrepancy. This drawing is copyrighted tdDGC