THIS DRAWING IS COPYRIGHT AND SHOULD NOT BE REPRODUCED WITHOUT PERMISSION OF THE ARCH
ALL DIMENSIONS TO BE CHECKED ON SITE - DO NOT SCALE

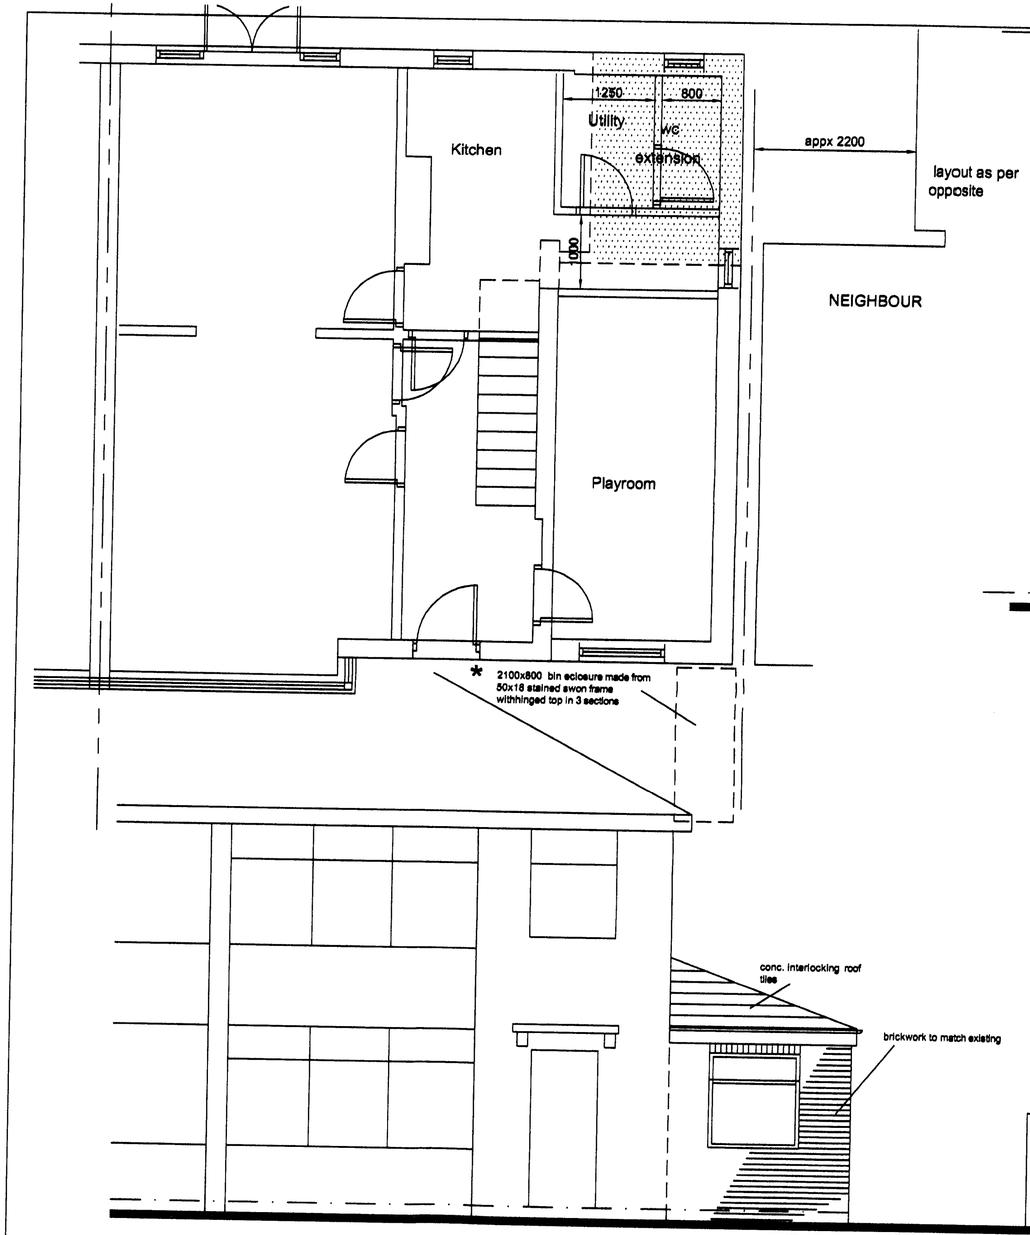

FRONT ELEVATION

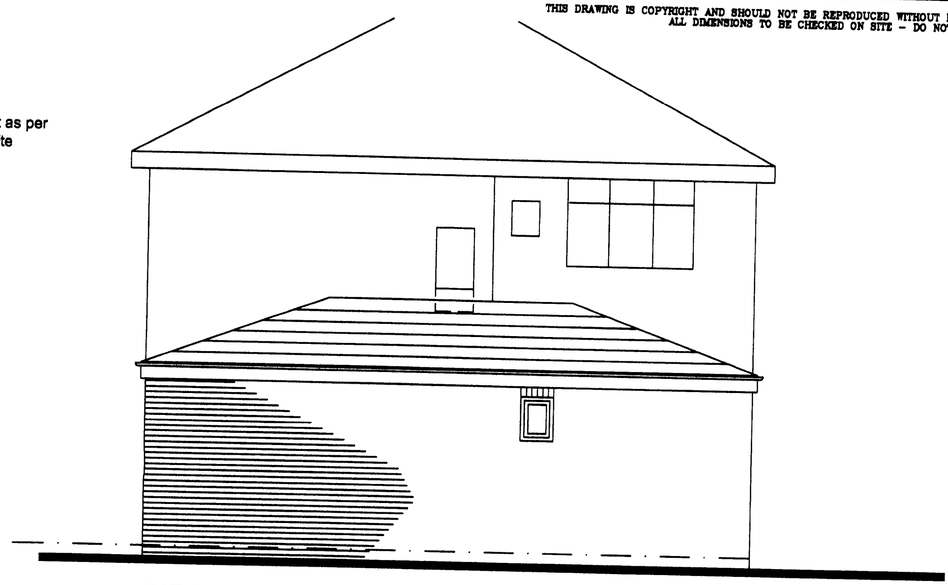

SIDE

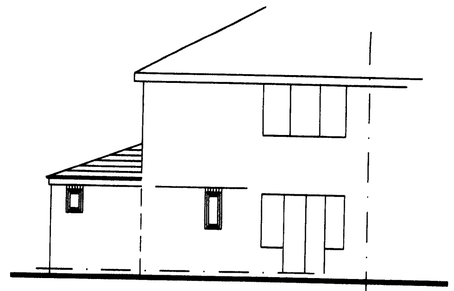

REAR ELEVATION 1:100

ACK'D
REFERRED
DATE 25 MAR 2008

* * REV D 24/03/08 BIN STORE ELEVATIONS ADDED AS REQUESTTED BY PLANNERS
* REV C 12/03/08 BIN STORE ADDED AS REQUESTTED BY PLANNERS

ALEXANDER ARCHITECTS
CHARTERED ARCHITECTS
www.manchesterarchitects.co.uk

CLIENT. MR & MRS MIRZA		
SITE/CONTRACT 10 GWYNDOR AVE, MANCHESTER 8		
TITLE. PROPOSALS		
DATE 1/08	SCALE 1:50	DWG No. A2248 / 02 / D
DRAWN.	CHECKED	

ALEXANDER ARCHITECTS 90 PARK LANE WHITEFIELD MANCHESTER M45 7PT - TEL 0161 959 3276 FAX 0161 79

PDF Created with deskPDF PDF Writer - Trial :: http://www.docudesk.com