
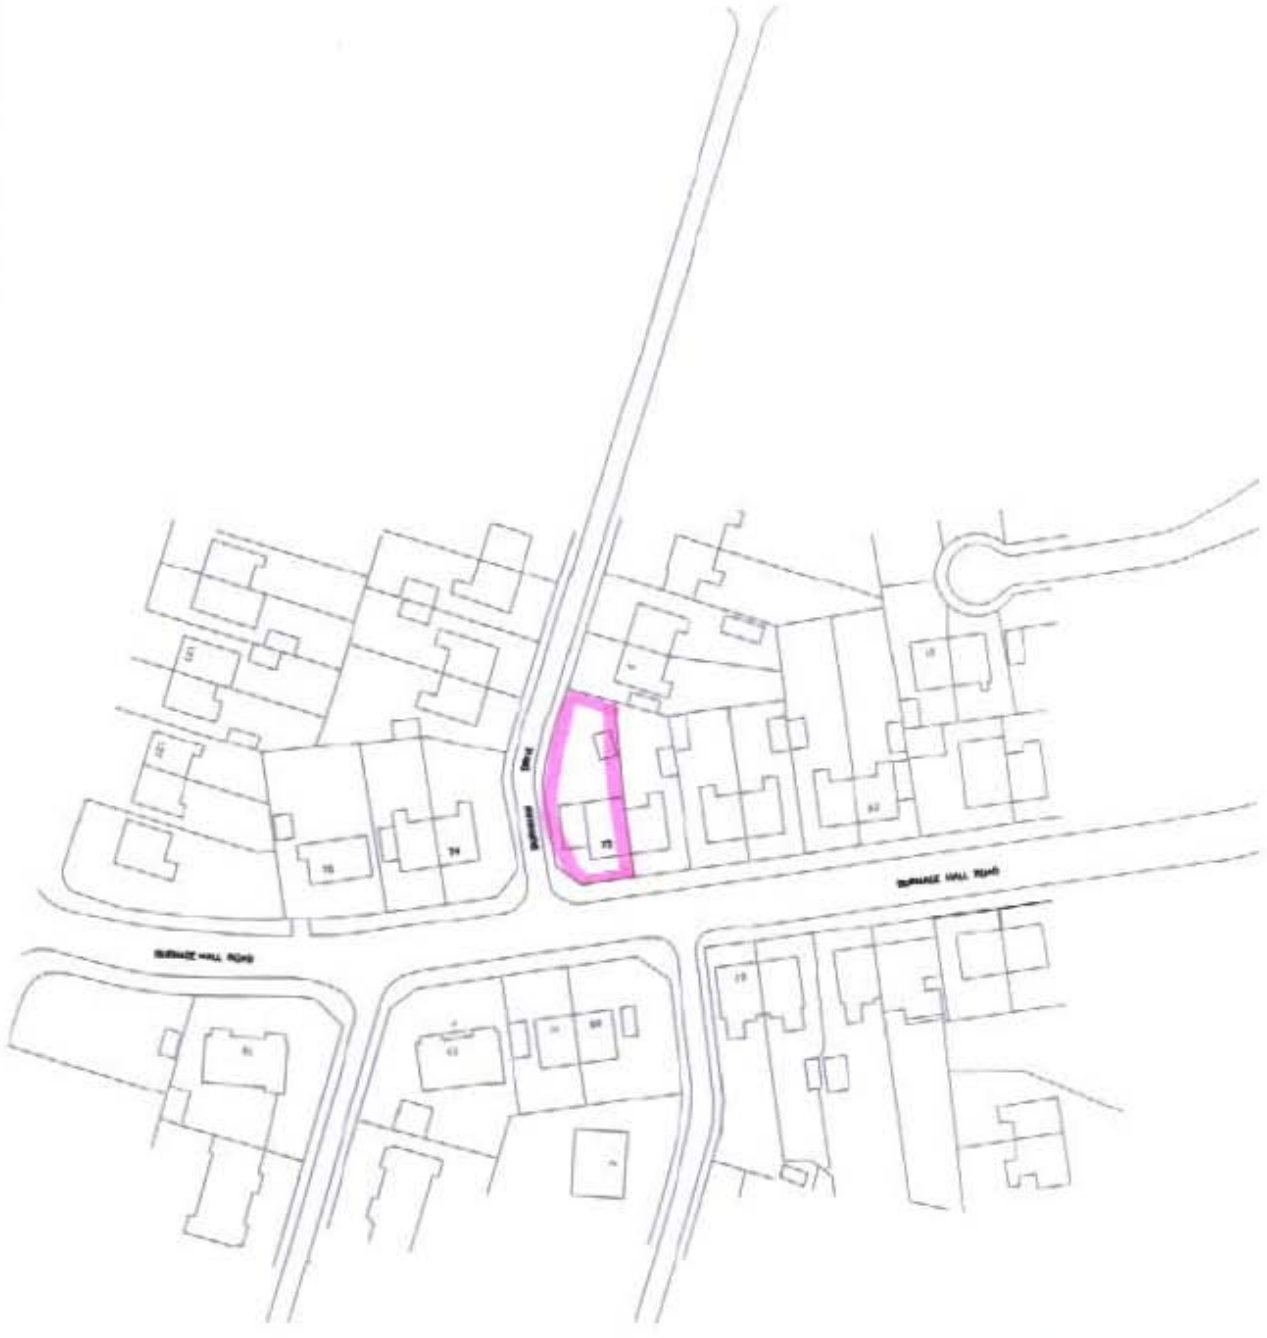


MR + MRS D WRIGHT

PROPOSED EXTENSION

SCALE - 1:1250 DWG - DW-01-01 DATE - 12-07-08

J.A.POTTS 9 HAZEL AVENUE SALE M33 3DY 0161 969 2151

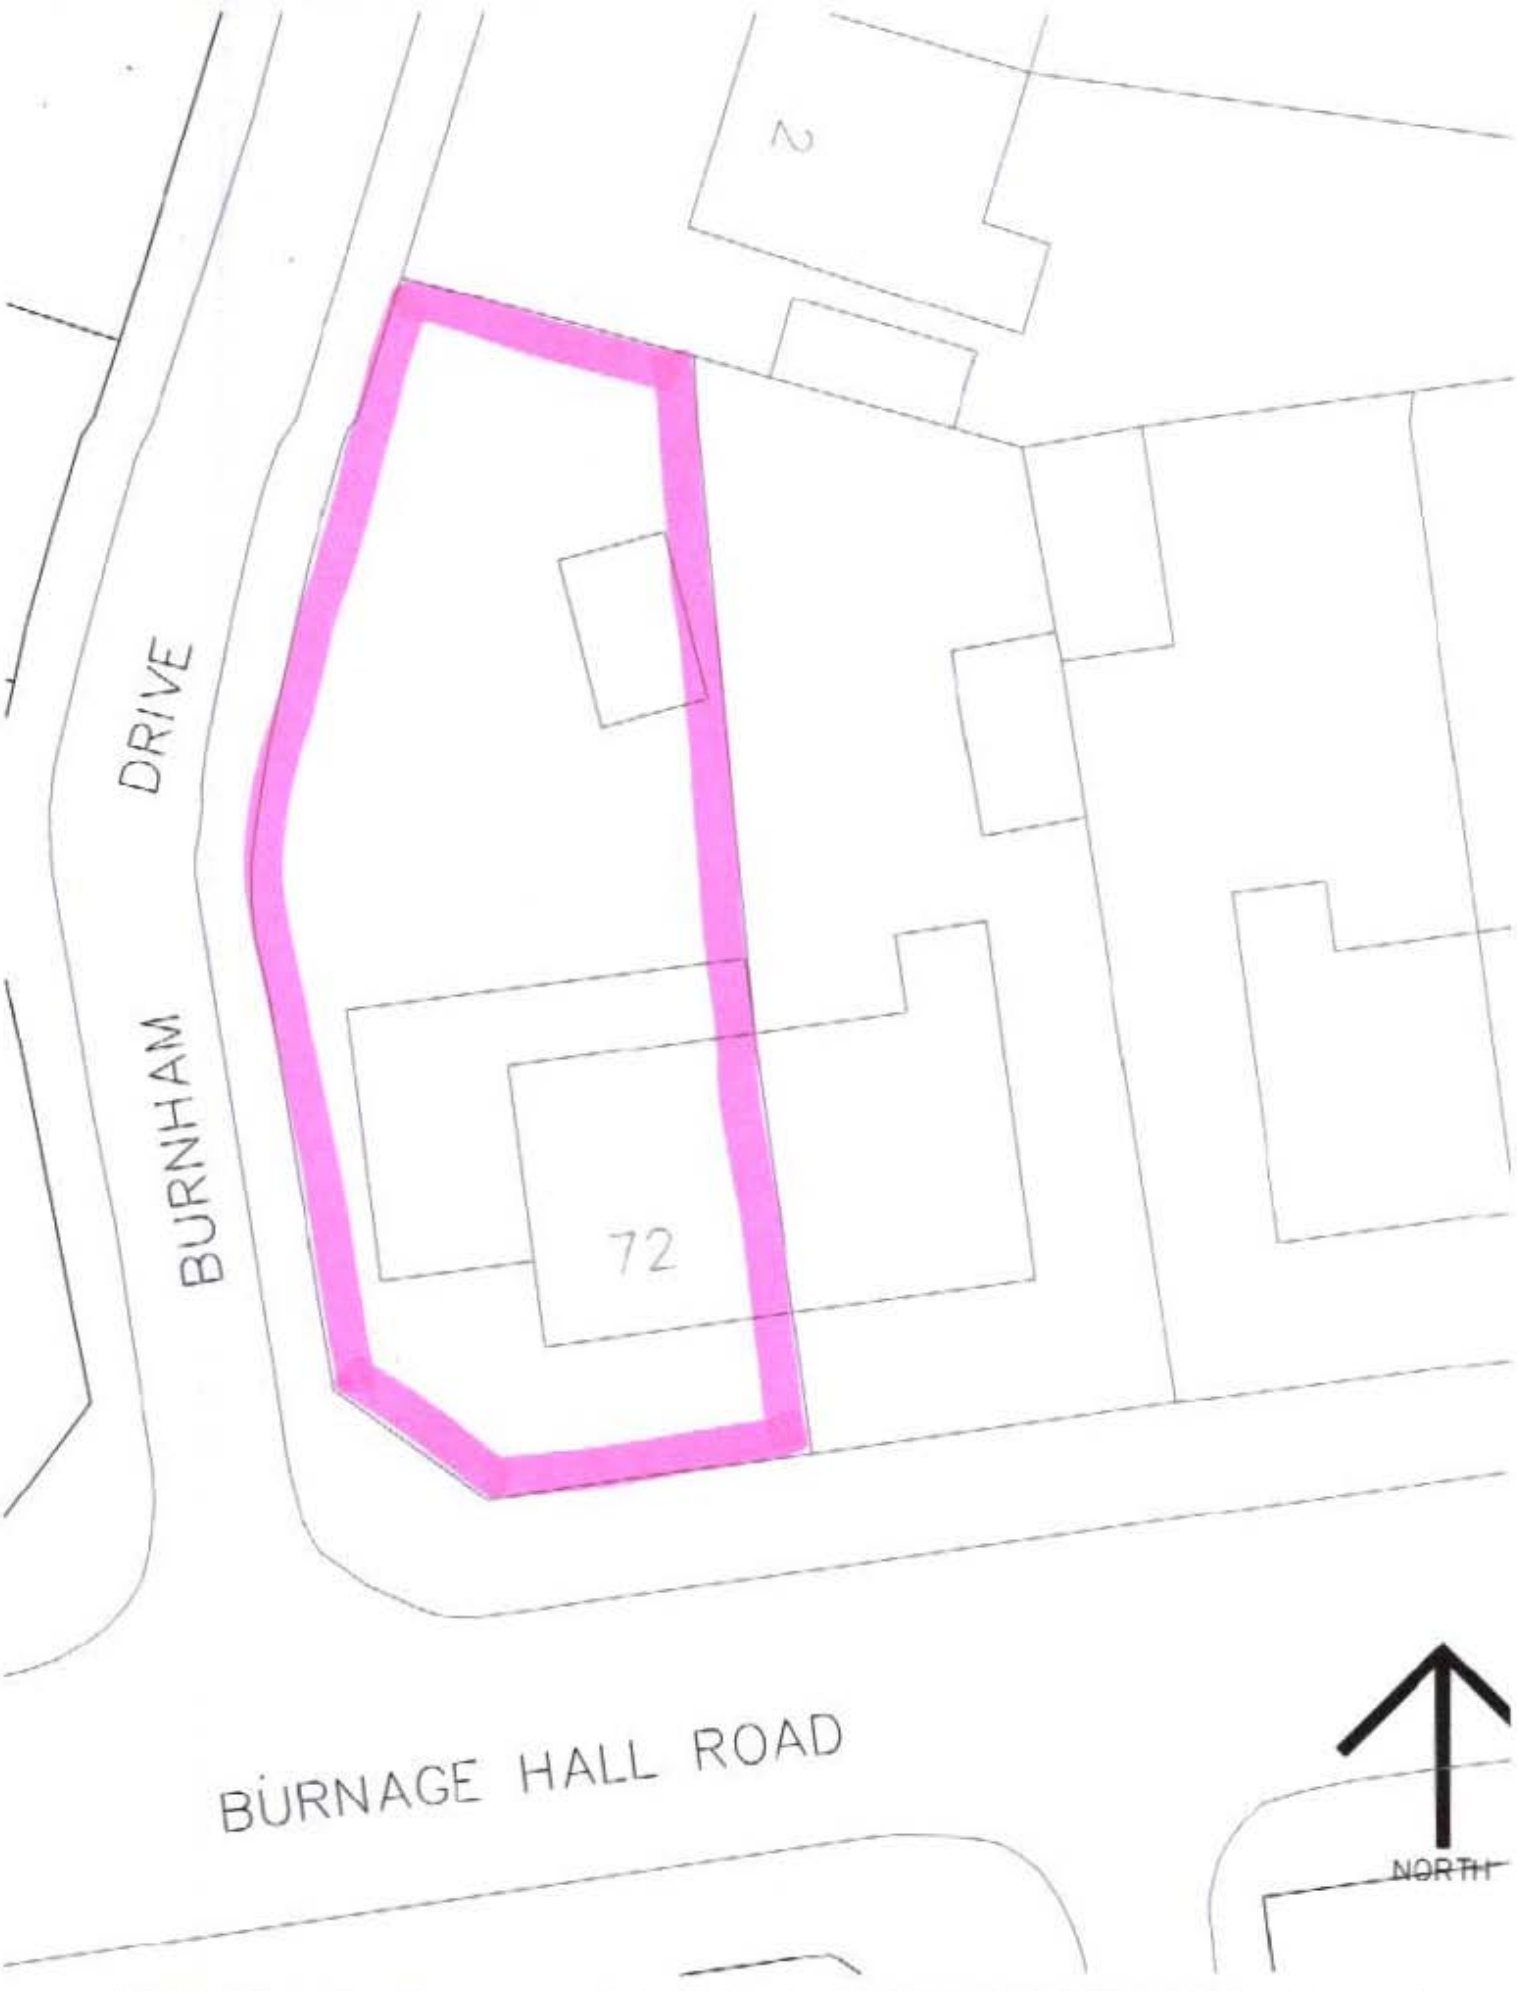

MR + MRS D WRIGHT

PROPOSED EXTENSION

SCALE - 1:200 DWG - TF-01-02 DATE - 02-07-09

J.A.POTTS 9 HAZEL AVENUE SALE M33 3DY 0161 969 2151