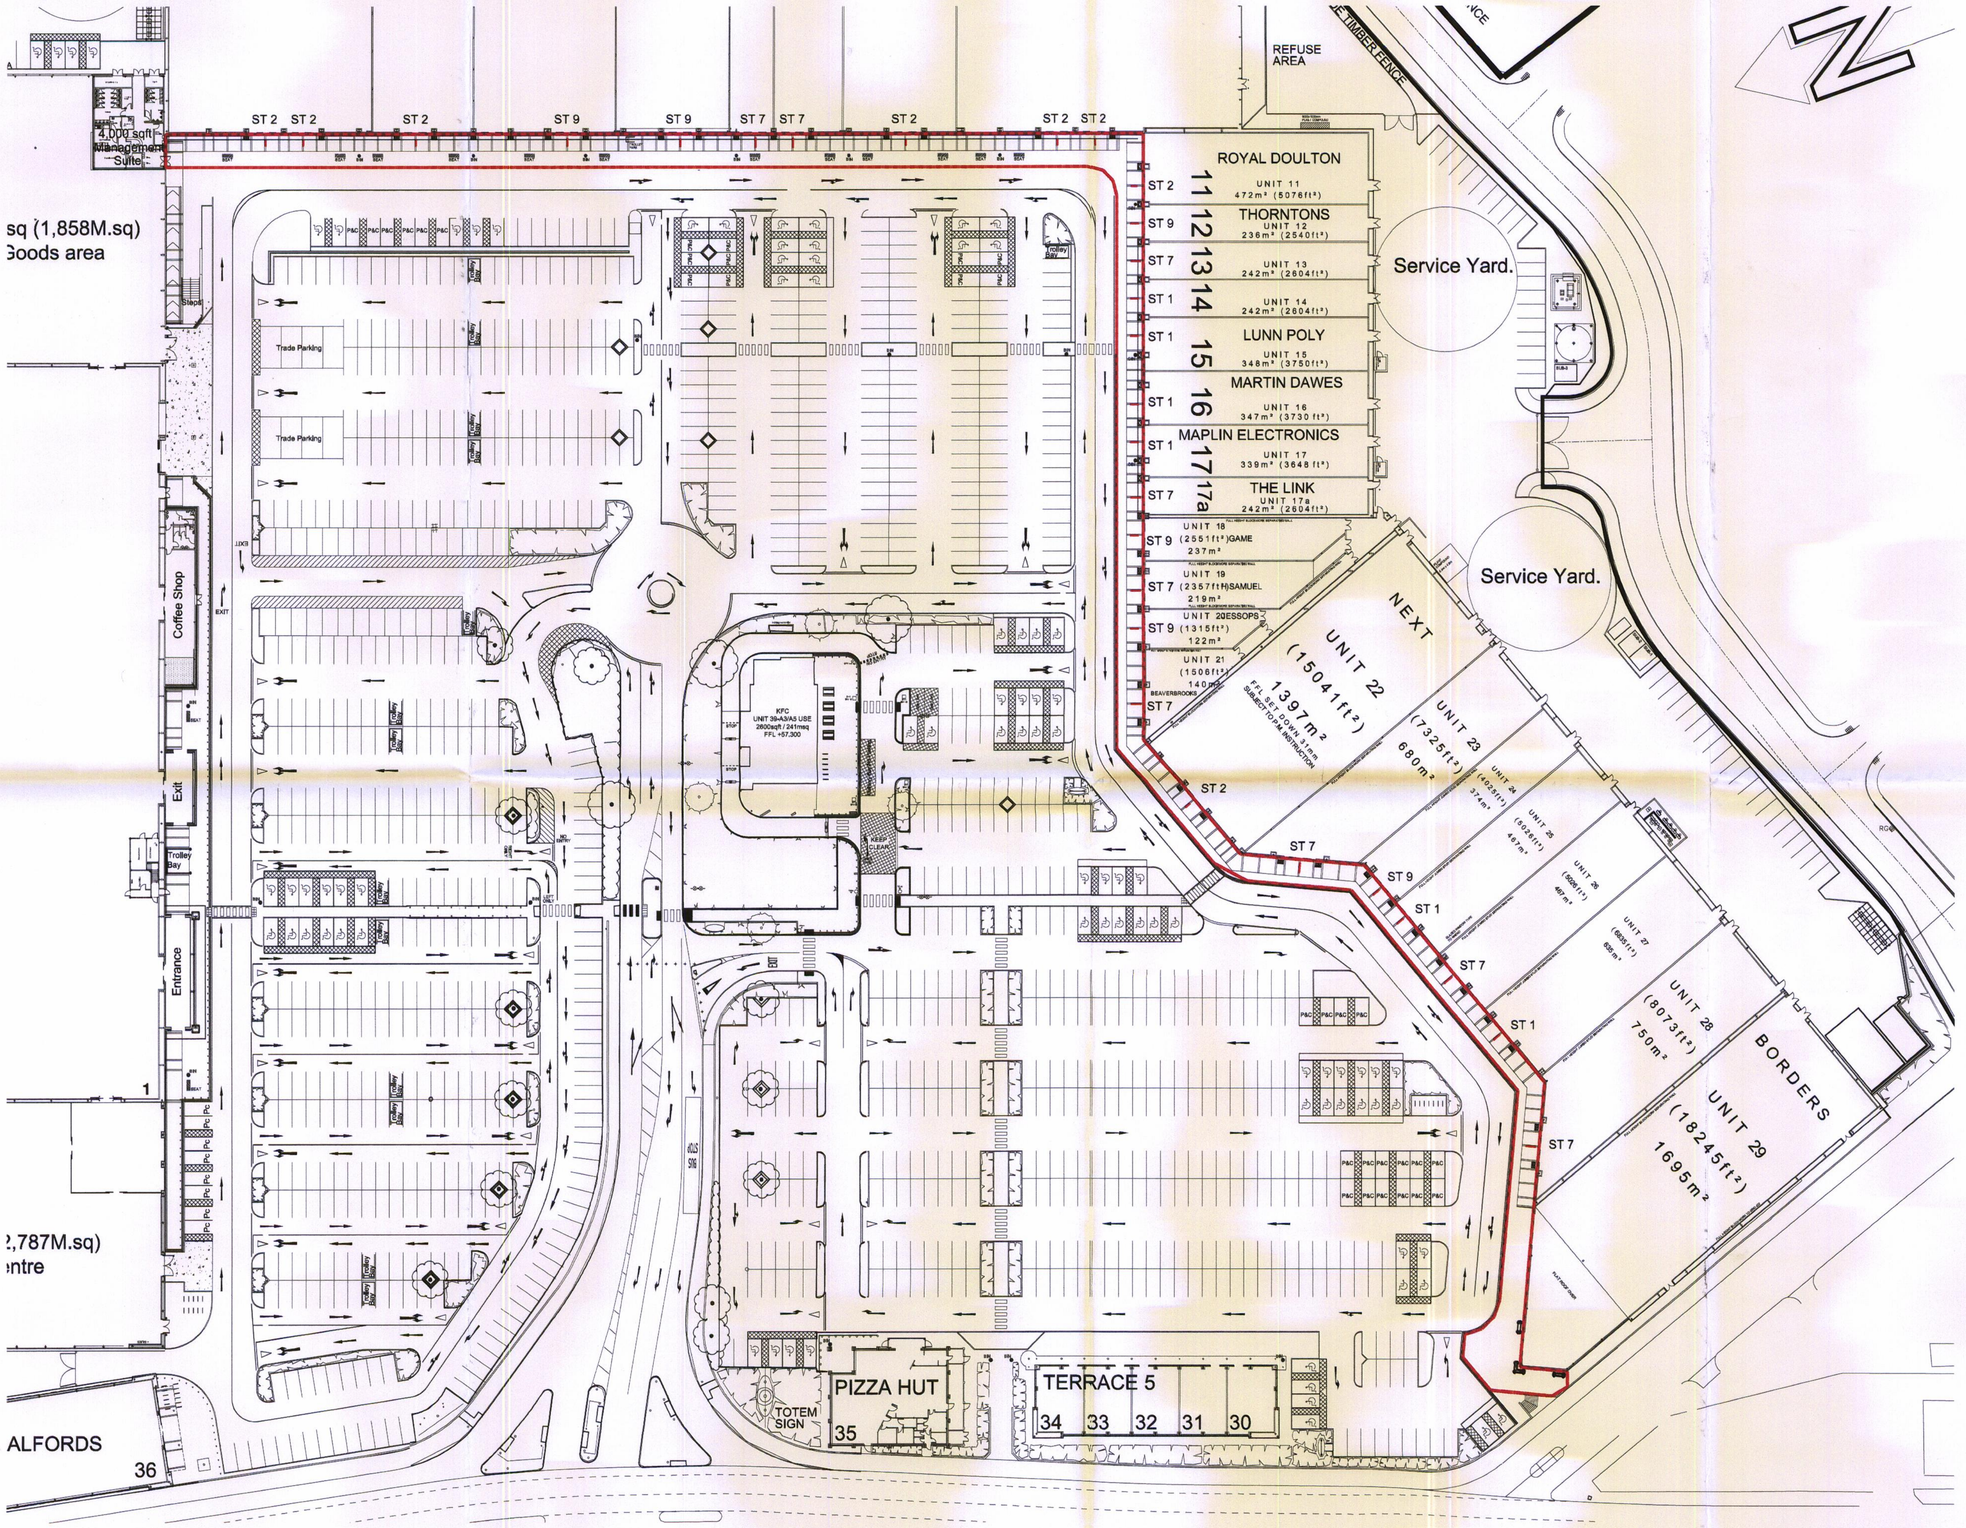


PLANNING
ACK'D
REPLIED
RECD 11 DEC 2009
M
M
M
FOR ACTION

Revisions	A	A----			00-00-00
Project Title	PROPOSED DROP DOWN SIGNAGE MANCHESTER FORT SHOPPING PARK CHEETHAM HILL ROAD CHEETHAM HILL MANCHESTER				
Client	MANCHESTER FORT SHOPPING PARK GENERAL PARTNER				
Status	PLANNING				
Scale	1:500		Drawing Size	A1	
Drawn By	SDW	Checked By	-	Date	16-11-09
Drawing Title	PROPOSED LAYOUT PLAN				
Job-Dwg No	10670-101			Rev	-

THE HARRIS PARTNERSHIP MANCHESTER
1st floor Dale House, 35 Dale St.
Manchester M1 2HF
t. 0161 238 8555 f. 0161 244 5809

THE HARRIS PARTNERSHIP WAKEFIELD
2 St. Johns North, Wakefield, WF1 3QA
t. 01924 291 800 f. 01924 290 072

THE HARRIS PARTNERSHIP MILTON KEYNES
The Old Rectory, 79 High Street
Newport Pagnell, MK16 8AB
t. 01908 211 577 f. 01908 211 722

THE HARRIS PARTNERSHIP READING
101 London Road, Reading, RG1 5BY
t. 0118 950 7700 f. 0118 956 8642

THE HARRIS PARTNERSHIP
ARCHITECTS
www.harrispartnership.com

This drawing is copyright and may not be reproduced in whole or part without written authority. Do not scale off this drawing.

CAD file reference J:\PROJECT/10670/10670-101