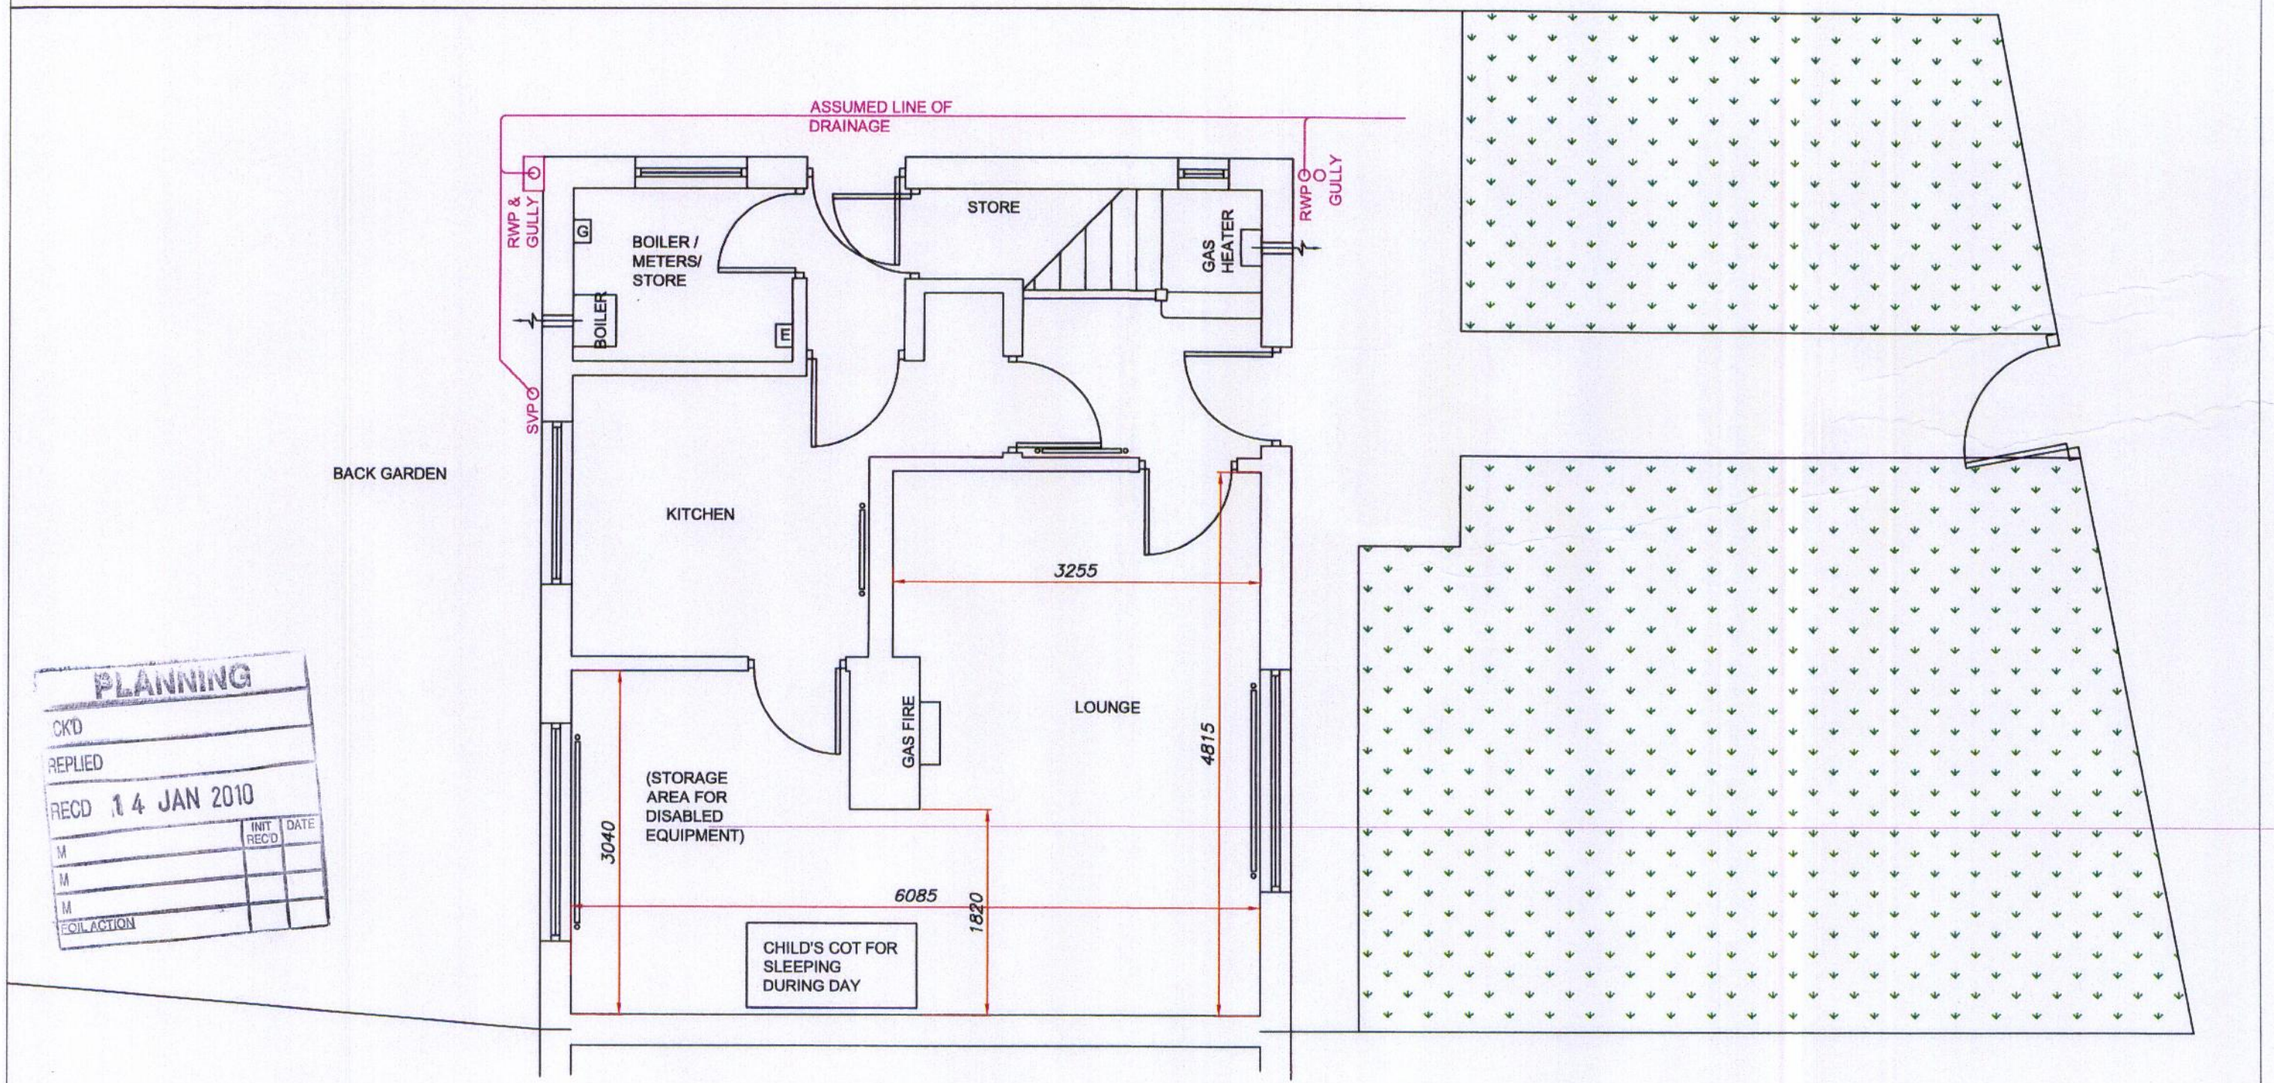

PLANNING
CK'D
REPLIED
RECD 14 JAN 2010
INIT REC'D | DATE
M
M
M
FOIL ACTION

EXISTING

		Drawn By: DP	Project: 68 Newall Rd Wythenshawe	MEAP Manchester Equipment & Adaptations Partnership
		Drawing: 1 of 5		
		Scale: 1:50	**Level 4, Victoria Mill Lwr Vickers St., Miles Platting, Manchester. M40 7LH**	
Rev 1 - FOR PLANNING / BUILDING REGS APPLICATIONS	22/12/09			
Rev 0 - FOR INFORMATION	06/07/09			