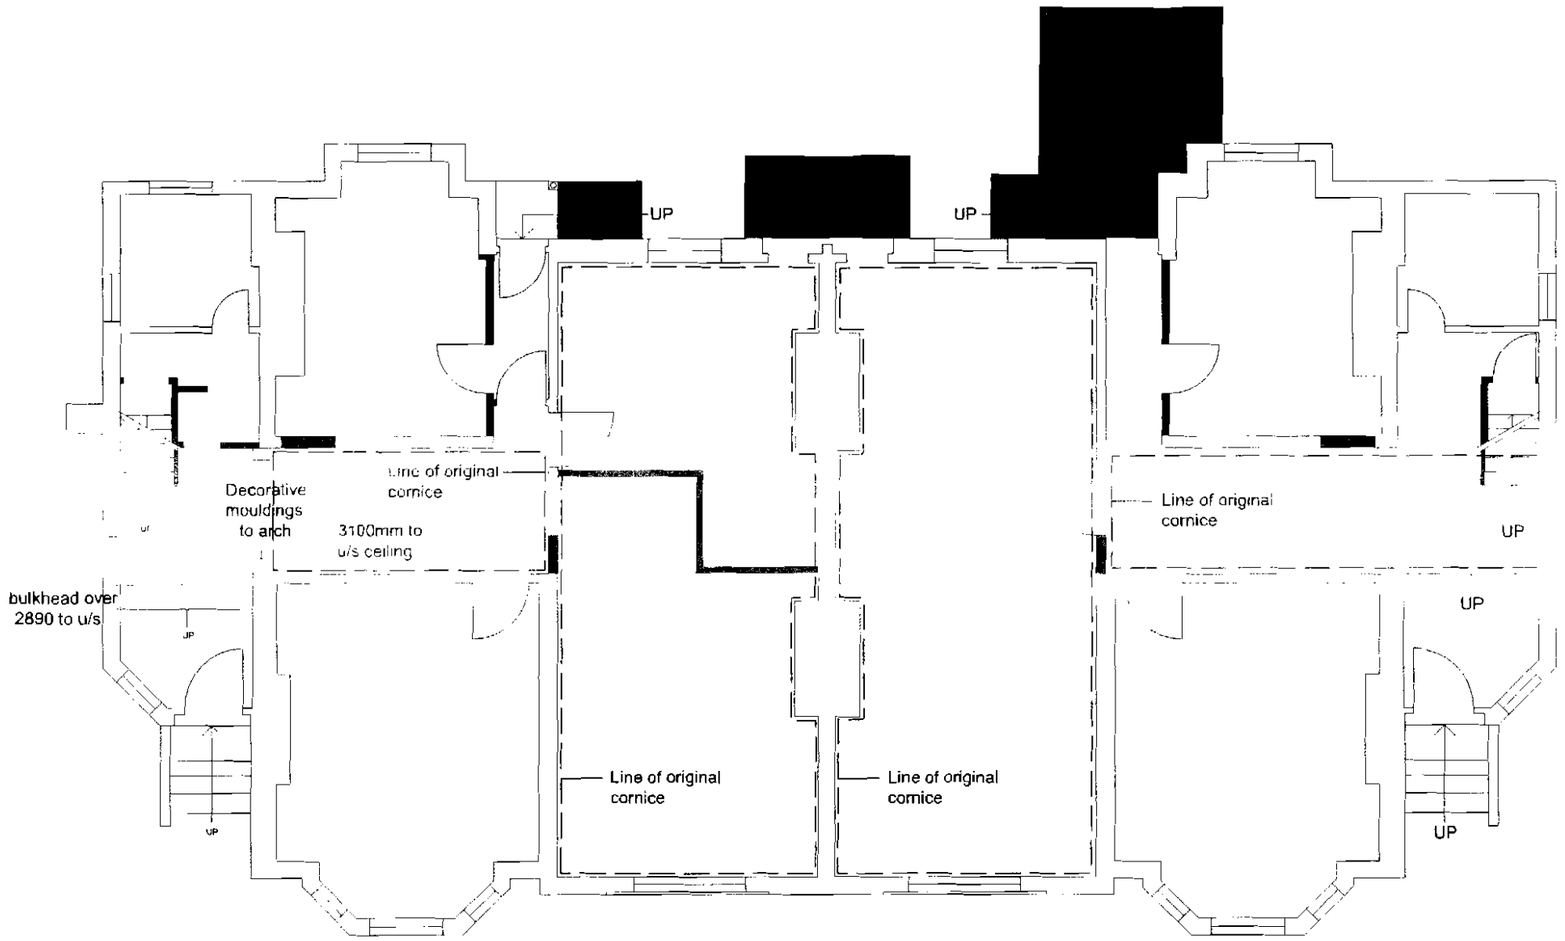


DO NOT SCALE
Work to annotated dimensions only.

Read drawing in conjunction with relevant specification, Structural Engineers' and Services Engineers' drawings.

Confirm all dimensions before commencement of any work on site or fabrication.

Rev	Date	Description
~	~	~
~	~	~
~	~	~
~	~	~
~	~	~

to be demolished

DENNISON ROAD

EXISTING GROUND FLOOR PLAN


Status

PLANNING

Scale	Drawn by	Date
1:100	FH	JULY '08

Job number	Drawing number	Revision
0488.A	L(10)002	~

hodder associates
Architects and Designers
113-115 Portland Street
Manchester
M1 6DW
T 0161 237 5564
F 0161 237 5030
E manchester@hodderassociates.com
W www.hodderassociates.com

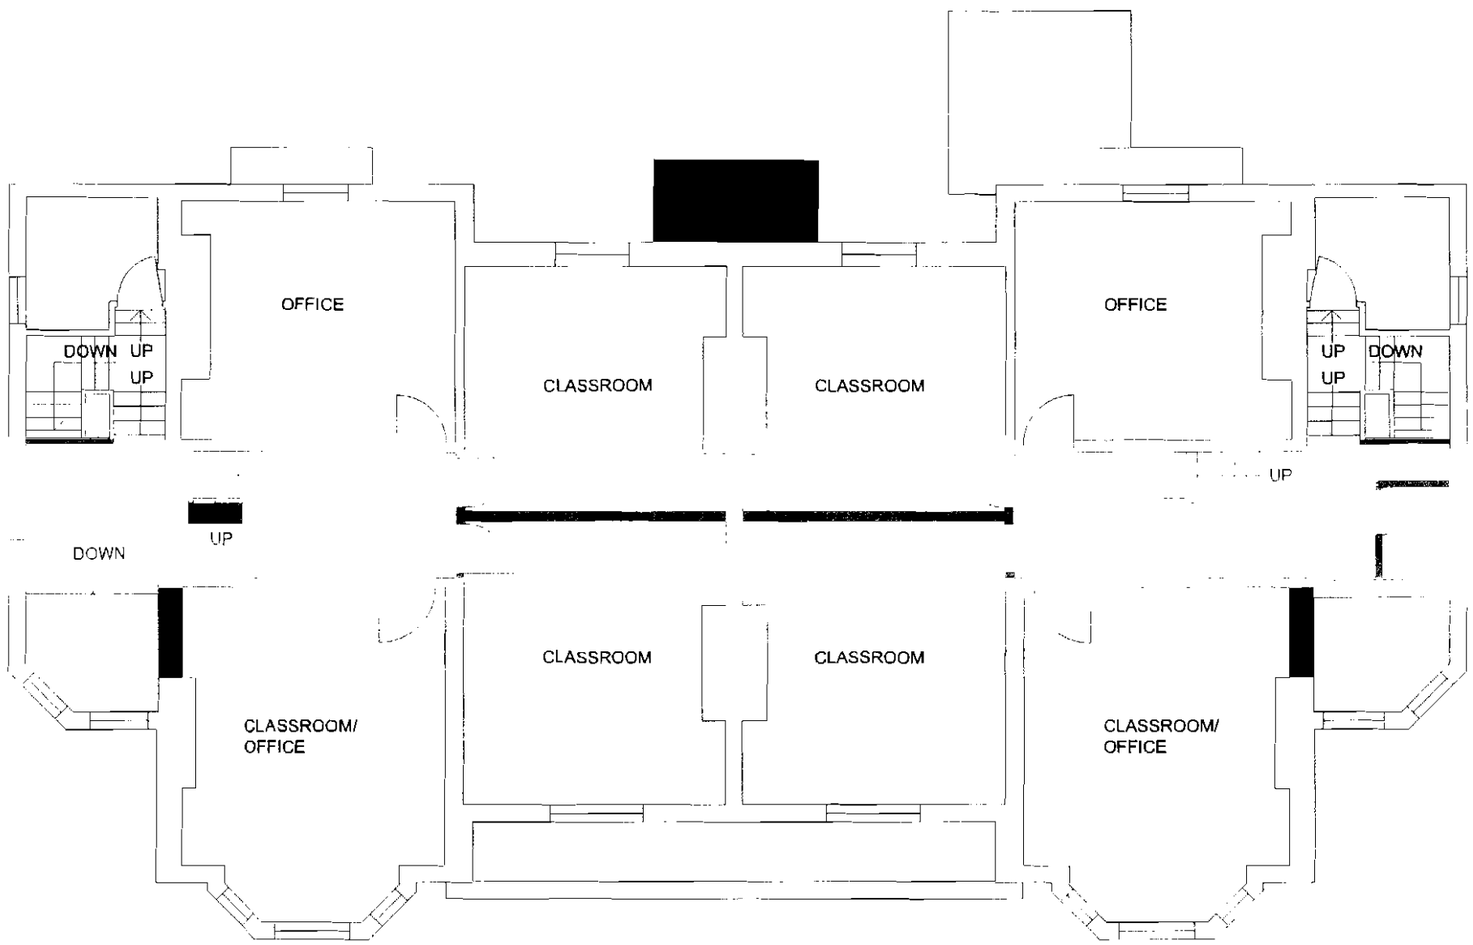

DO NOT SCALE
Work to annotated dimensions only

Read drawing in conjunction with relevant specification, Structural Engineers' and Services Engineers' drawings.

Confirm all dimensions before commencement of any work on site or fabrication.

Rev	Date	Description
~	~	~
~	~	~
~	~	~
~	~	~
~	~	~

to be demolished

DENNISON ROAD

EXISTING FIRST FLOOR PLAN


Status

PLANNING

Scale	Drawn by	Date
1:100	FH	JULY '08

Job number	Drawing number	Revision
0488_A	L(10)003	~

hodder associates
Architects and Designers
113-115 Portland Street
Manchester
M1 6DW
T 0161 237 5564
F 0161 237 5030
E manchester@hodderassociates.com
W www.hodderassociates.com

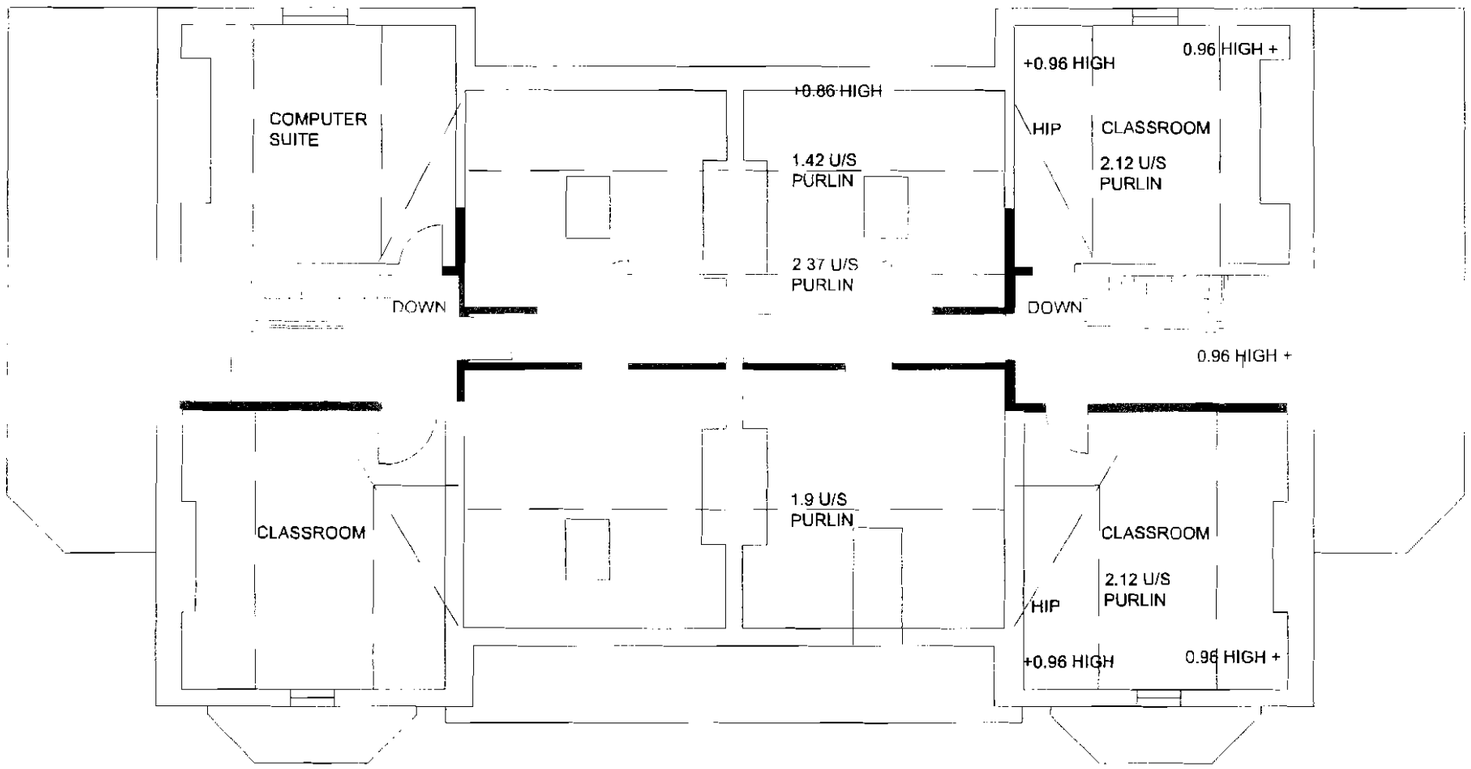

DO NOT SCALE
Work to annotated dimensions only.

Read drawing in conjunction with relevant specification, Structural Engineers' and Services Engineers' drawings.

Confirm all dimensions before commencement of any work on site or fabrication.

Rev	Date	Description
~	~	~
~	~	~
~	~	~
~	~	~
~	~	~

to be demolished

DENNISON ROAD

EXISTING SECOND FLOOR PLAN

Status

PLANNING

Scale	Drawn by	Date
1:100	FH	JULY '08

Job number	Drawing number	Revision
0488_A	L(10)004	–

hodder associates
Architects and Designers
113-115 Portland Street
Manchester
M1 6DW
T 0161 237 5666
F 0161 237 5030
E manch@hodderassociates.com
W www.hodderassociates.com