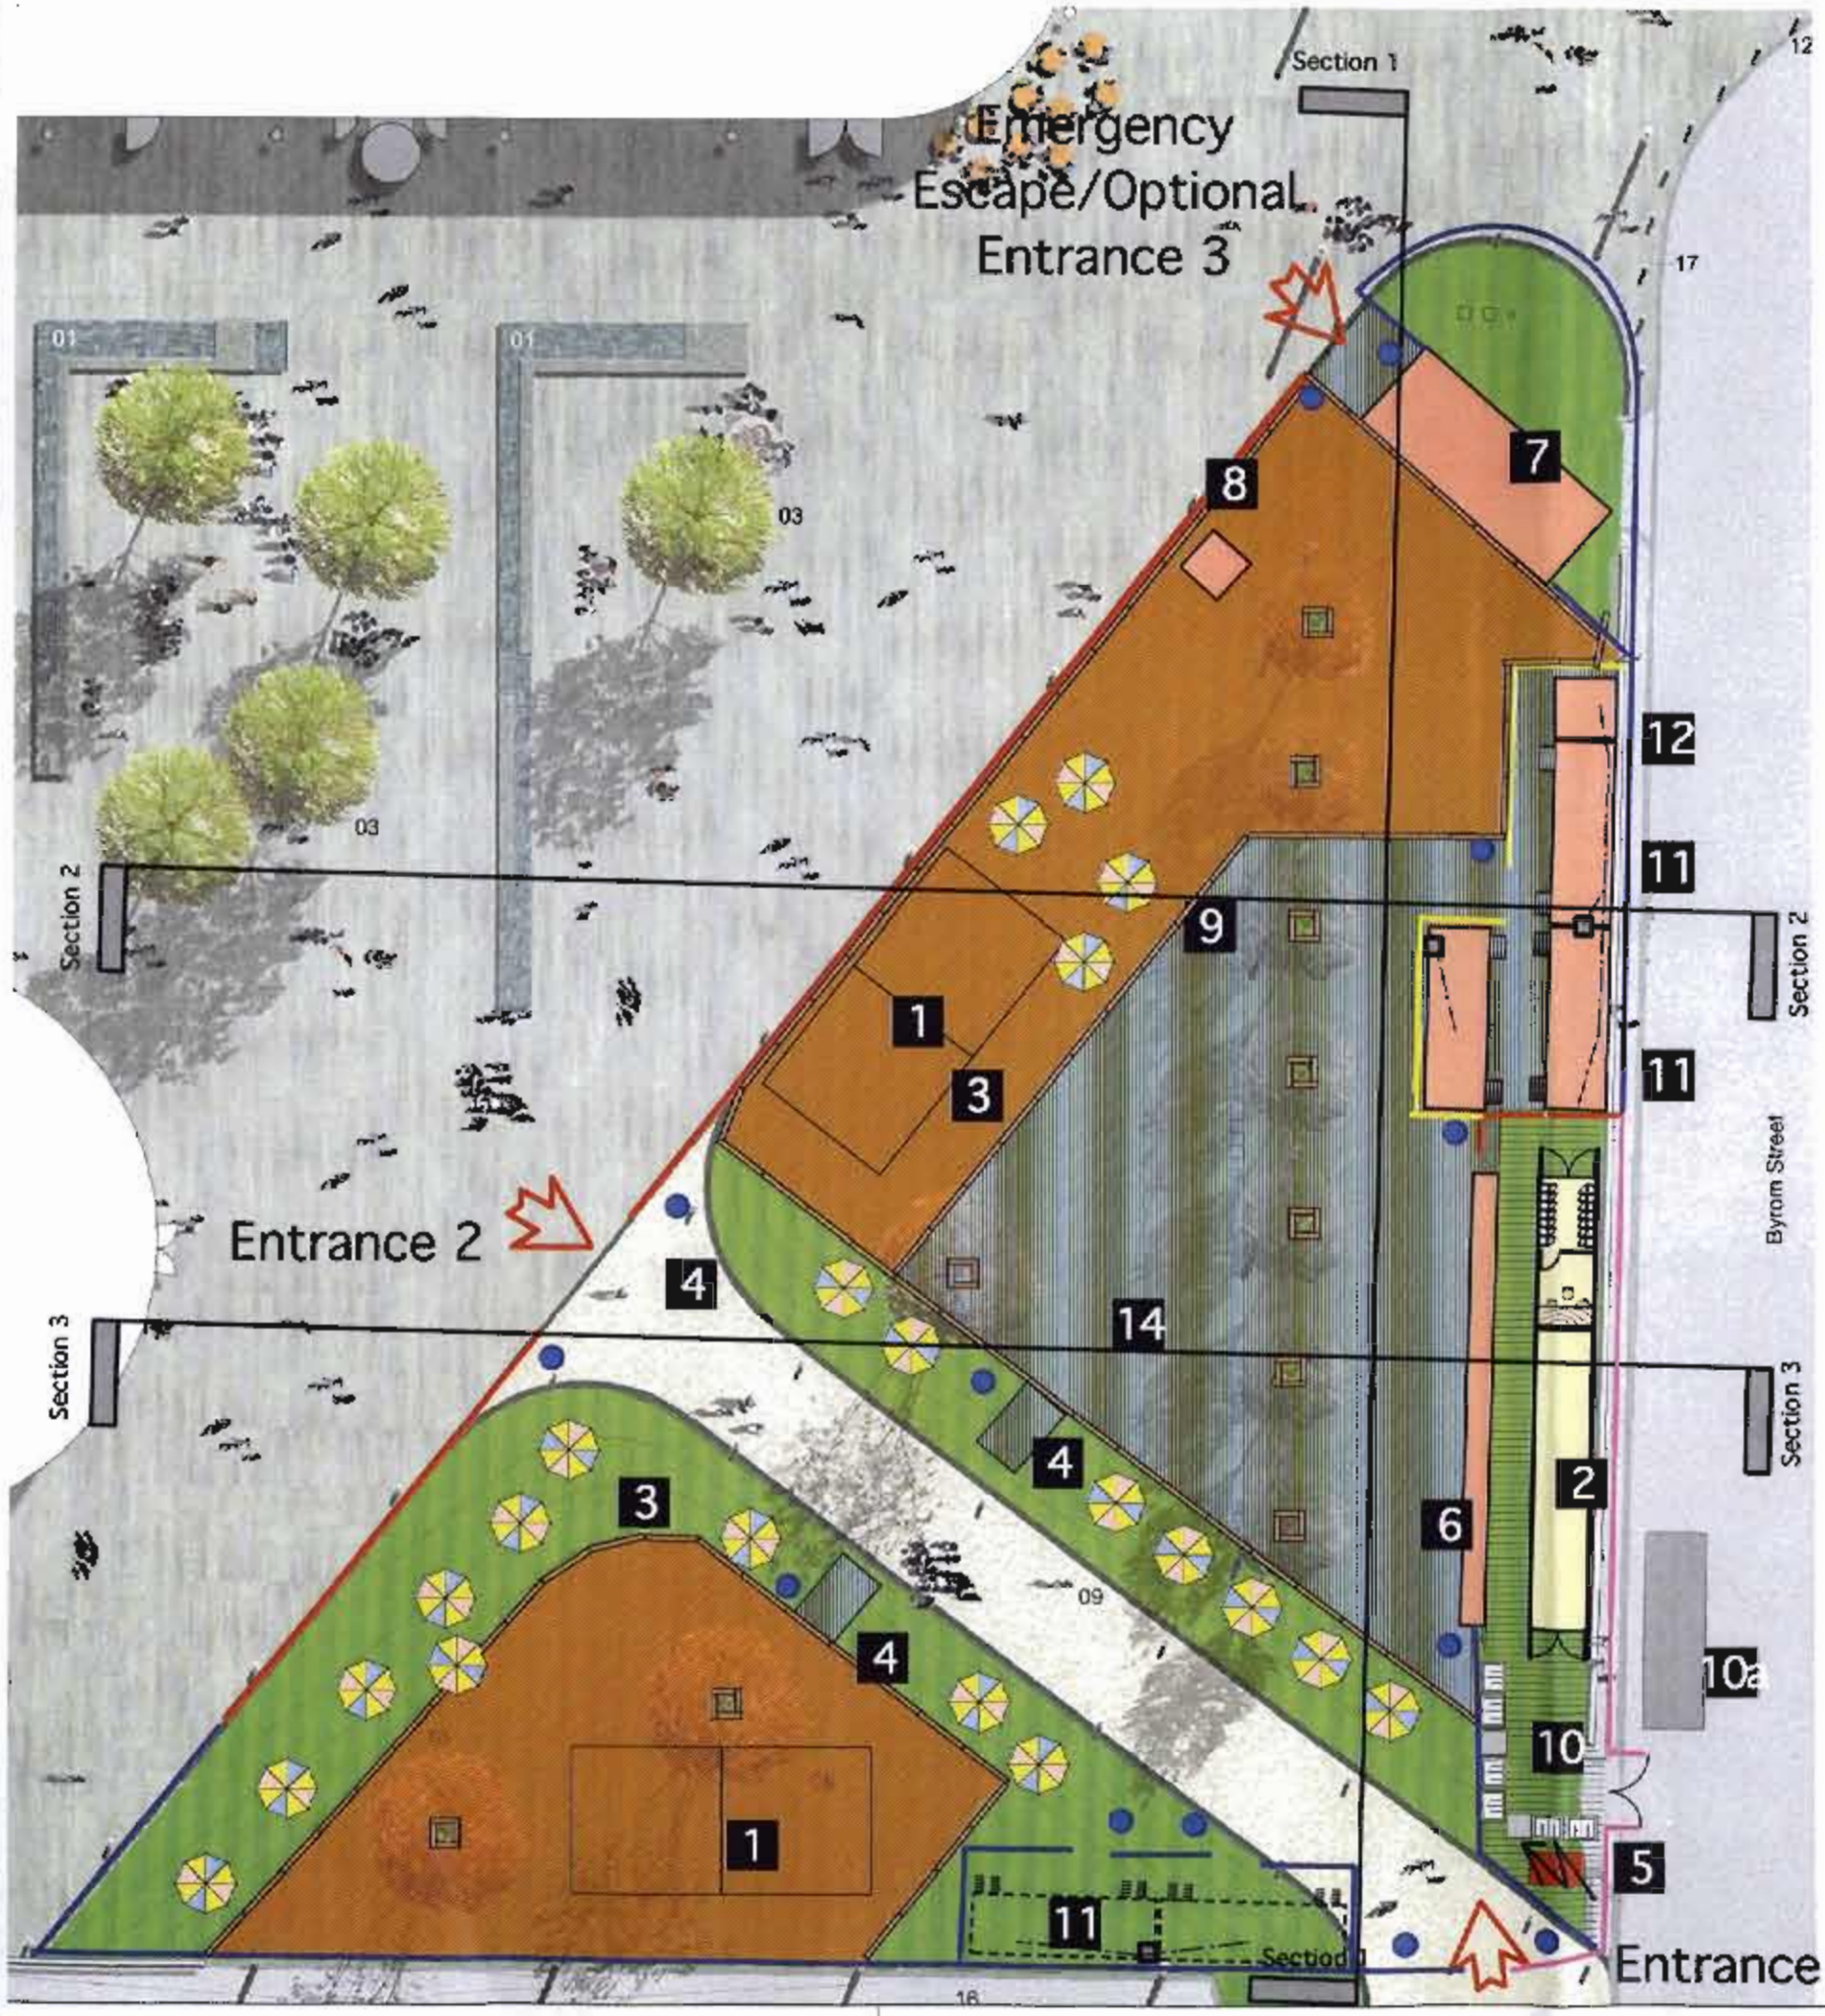


Key

1. Volley Ball Pitch
2. Refrigerated Storage
3. Sleeper edge for sandpit
4. Access ramp into area
5. Auxiliary Power source for lighting to consist of festival lighting secured to heras fencing trees, and canopy
6. Bar service to front, covered with canopy
7. Mobile stage for events
8. DJ booth
9. Bar Front Of House: deckchairs, trees, bar seating & tables
10. Bin store
10a. Bin Lorry
11. Toilets
12. Disabled Toilets

Timber Boarding (With bamboo fascia)

Heras Fence (With bamboo fascia)

Crowd Control Barrier (Replaced with heras when the venue is closed)

Beach Hut Facades

Sand Area

Boarded Area

Metal Track

Wooden Sleeper

Grass

Bin

Existing Mains Sewer

PLANNING
ACK'D
REPLIED
RECD 6 - JUN 2008
M
M
M
FOR ACTION
INT DATE

a:m
architecturem chartered architects
57 hilton street, manchester m1 2ej.
email: mail@architecturem.co.uk
tel: +44 (0)161 237 3324 fax: +44 (0)161 236 7448

Spinningfields - Beach
project title

Site Plan
drawing title

© architecturem. before copying, written permission must be sought

status

1:400	09.04.08	MP	187	21-	I
scale	date	drawn by	job no.	dwg no.	rev