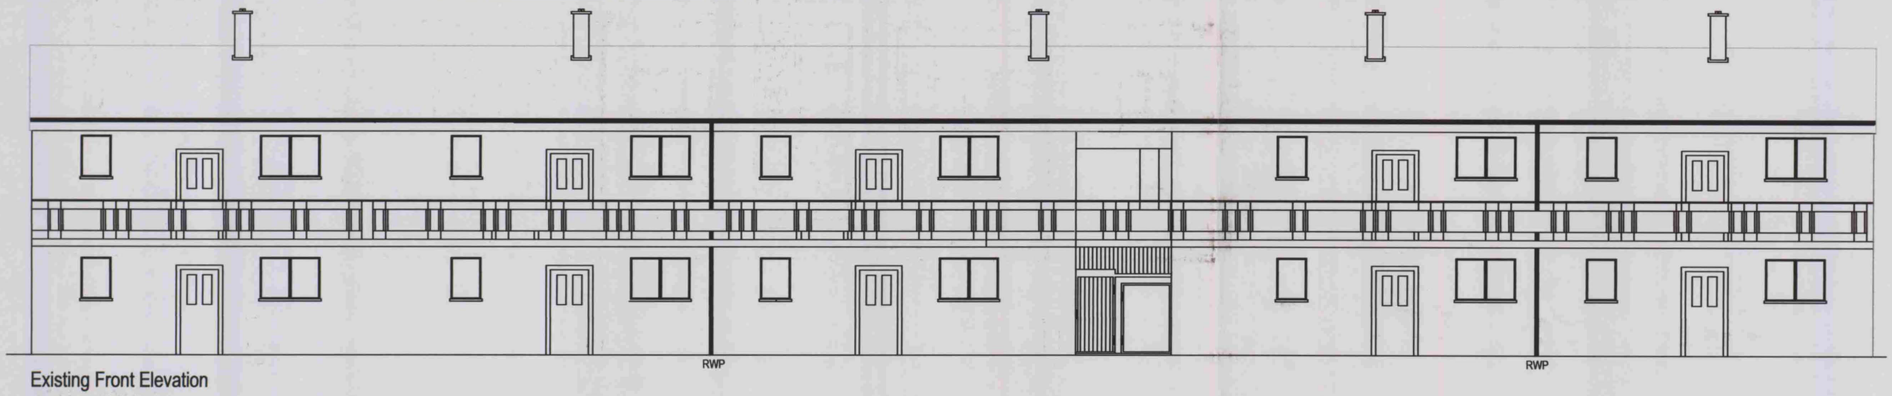

Existing Front Elevation
Scale: 1:100 @ A2



Existing Rear Elevation
Scale: 1:100 @ A2

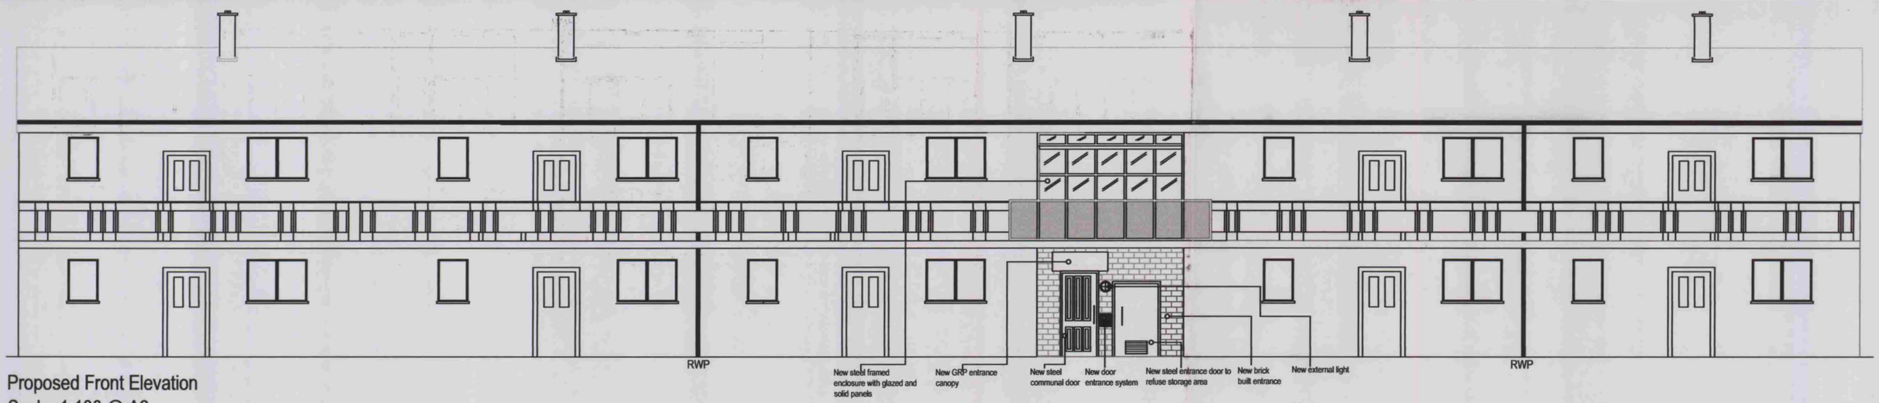

Proposed Front Elevation
Scale: 1:100 @ A2



Proposed Rear Elevation
Scale: 1:100 @ A2

Rev	Date	Description

PLANNING AND BUILDING CONTROL
31 AUG 2011

ARCUS CONSULTING

Arcus Consulting LLP
Leeds 0113 218 5350 Manchester 0161 905 3222 Sheffield 0114 227 0096
Liverpool 0151 708 1080 Newcastle 0191 272 5781 info@arcus.uk.com
www.arcus.uk.com

Client
PARKWAY GREEN HOUSING TRUST

Project
COMMUNAL UPGRADE CONTRACT C.

Title
13 - 21 BAGNALL WALK
FLOOR PLAN & SECTION AS PROPOSED

Scale	Date	Stage
1:100	AUGUST 2011	P
Job No	Drawing No	Rev
P1670	016	-
Drawn	Approved	
GW	DF	

This drawing is the copyright of Arcus. Contractors must check all dimensions on site. Do not scale the drawings. Only figured dimensions are to be worked to.