BRADLEY BUILDING DESIGN LTD.
34, OAK DRIVE,
BRAMHALL,
STOCKPORT,
CHESHIRE.
SK7 2AD.
0161 439 0087
Mob 07989 326039
bradleybuildingdesign@btopenworld.com

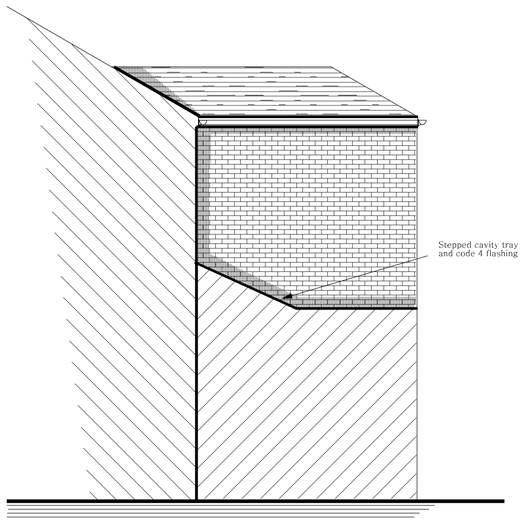

PROPOSED WEST FACING SIDE ELEVATION

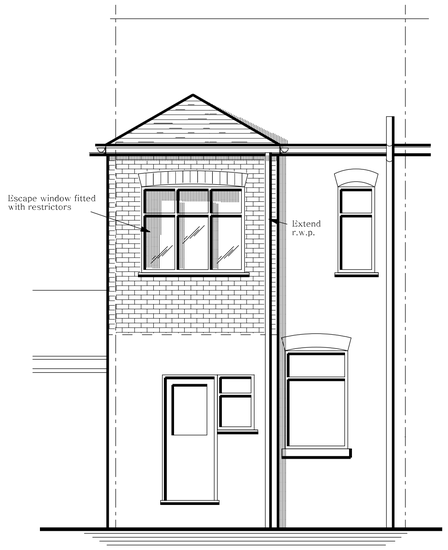

EXISTING REAR ELEVATION

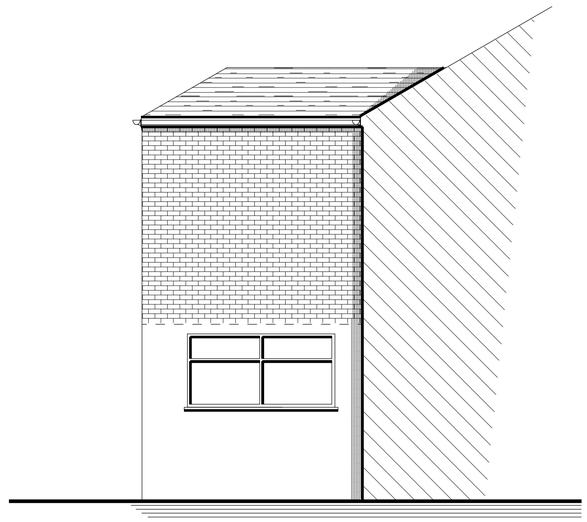

PROPOSED EAST FACING SIDE ELEVATION

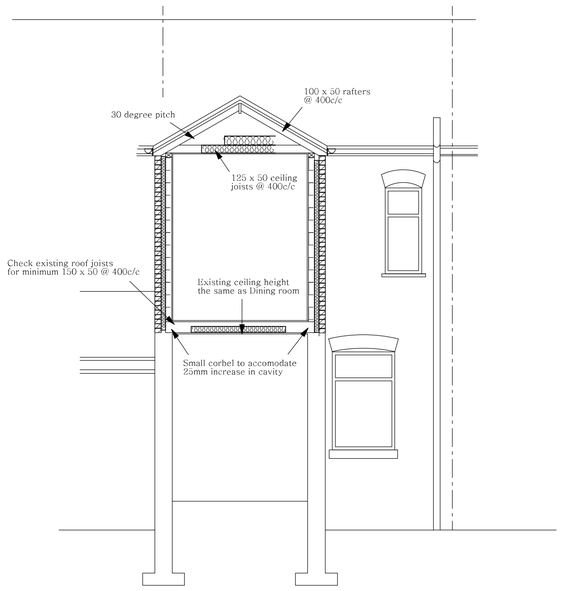

Check foundations for
suitability for additional loading

SECTION A - A

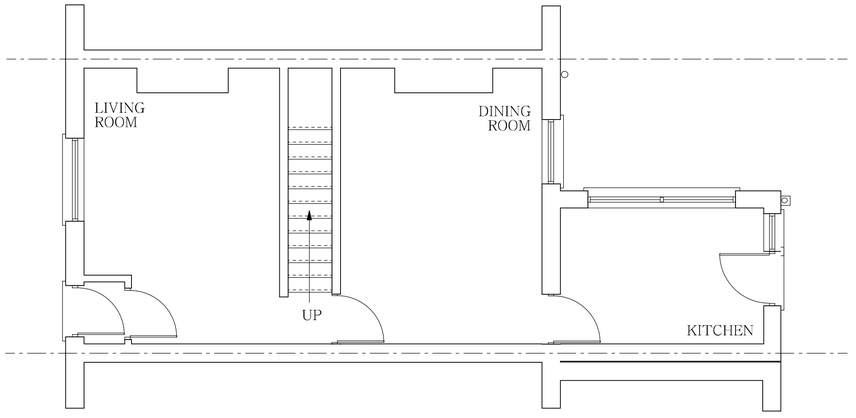

PROPOSED GROUND FLOOR PLAN

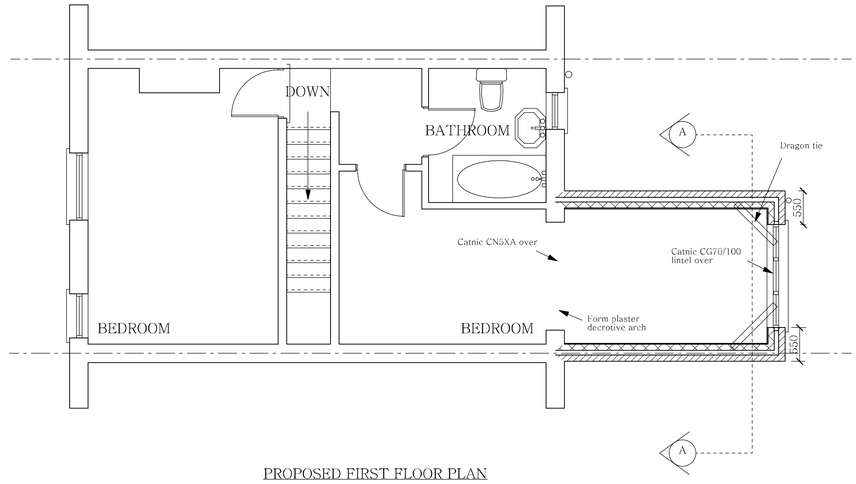

PROPOSED FIRST FLOOR PLAN

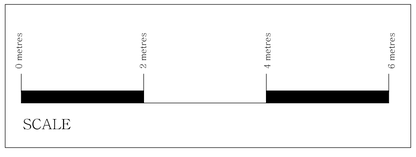

PROPOSED DWELLING

FIRST FLOOR REAR ADDITION

for

Mr. C. FITZGERALD & Ms. S. ATHERTON,

at

9, ETHEL AVENUE,

BLAKELEY.

Scale 1:50

Date OCTOBER 2009

Drawing Number 6692/2