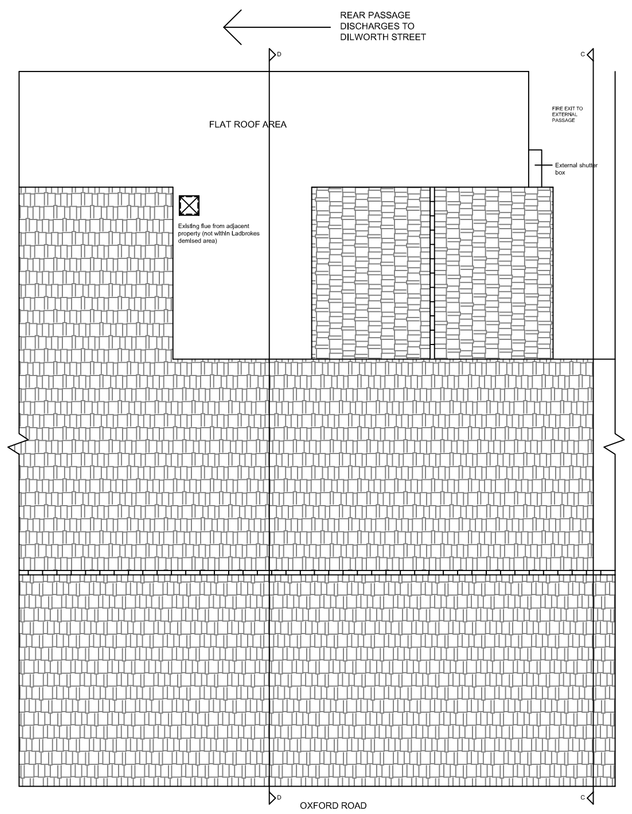

EXISTING ROOF PLAN
SCALE 1:100



EXISTING SHOPFRONT ELEVATION

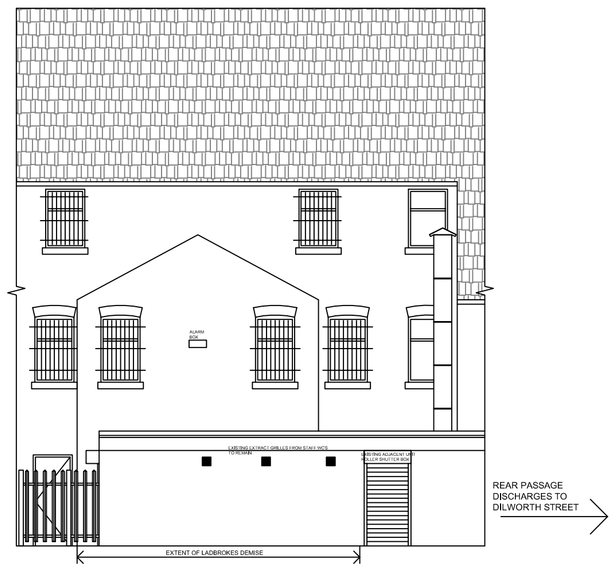

EXISTING REAR ELEVATION

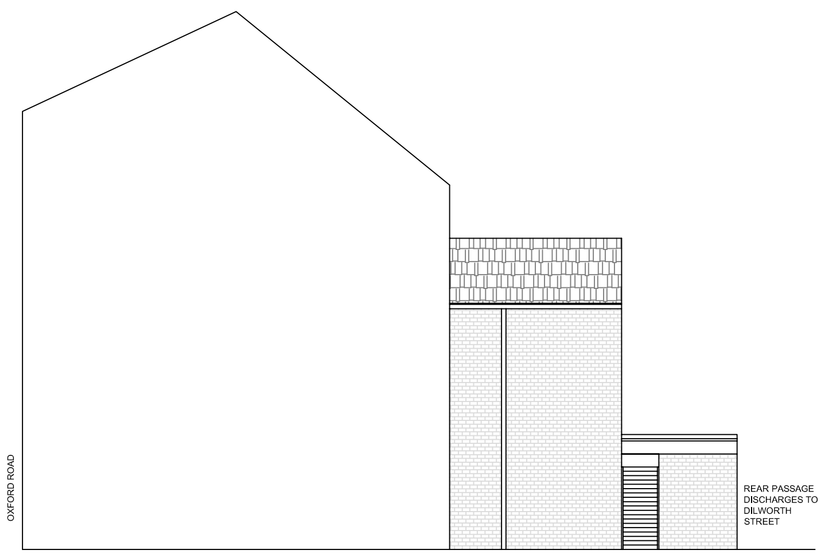

EXISTING SECTIONAL ELEVATION C-C

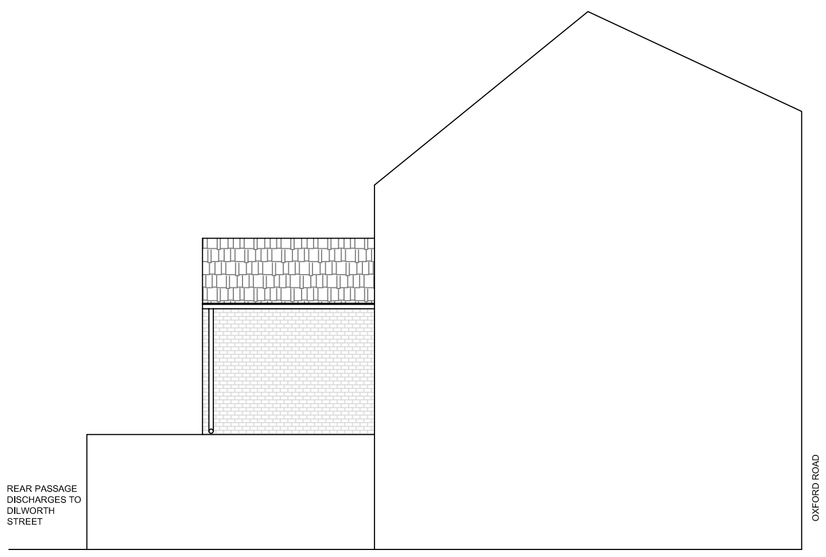

EXISTING SECTIONAL ELEVATION D-D

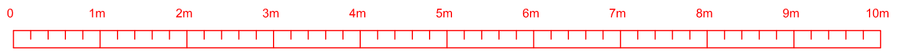

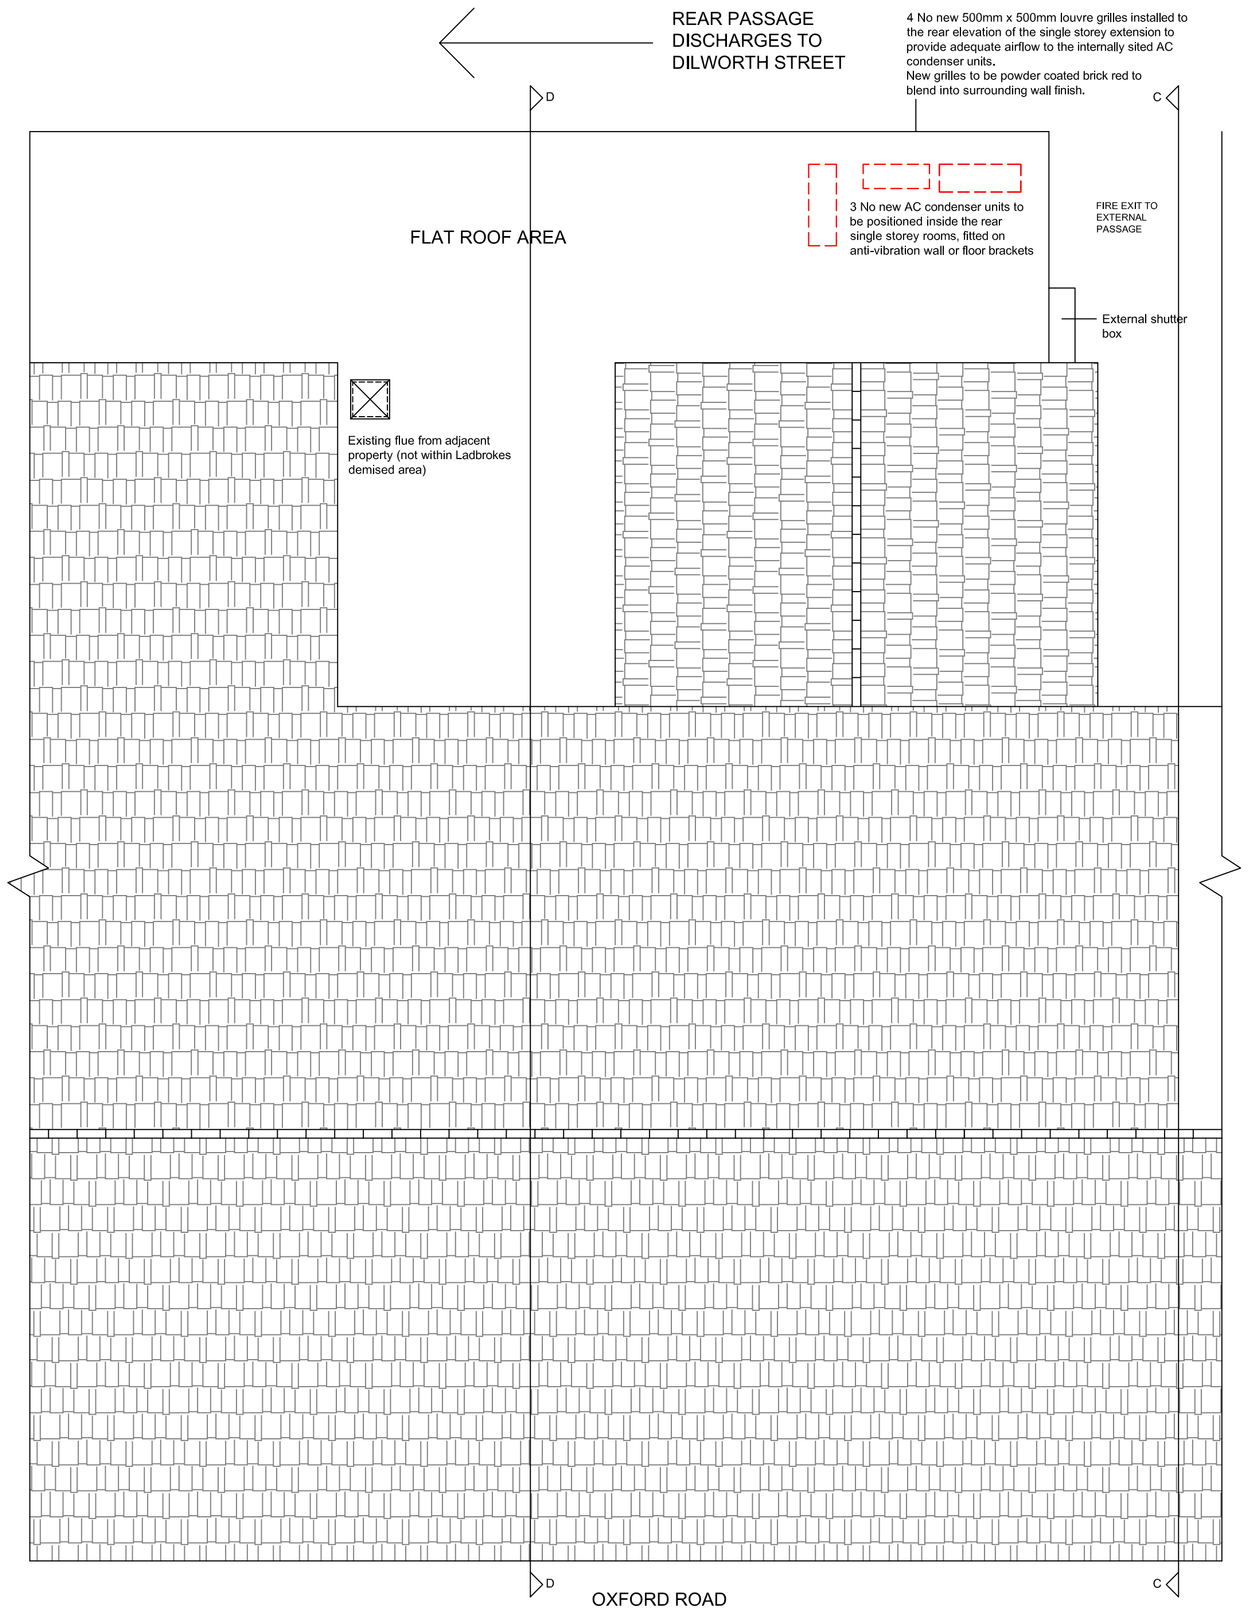

PROPOSED ROOF PLAN

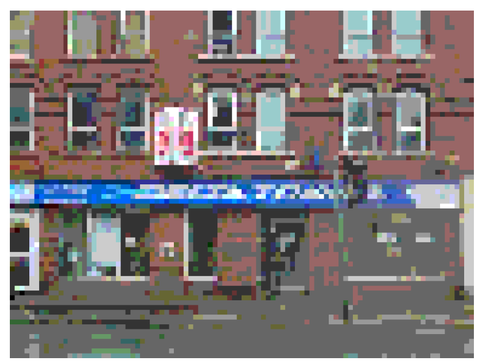



REVISIONS:		DATE
B	3NO AC CONDENSERS REPOSITIONED INSIDE REAR SINGLE STOREY ROOMS, NEW GRILLES SHOWN TO REAR ELEVATION - GW	08.11.13
A	NEW ACOUSTIC ENCLOSURE SHOWN TO HOUSE 2NO AC CONDENSERS, SMALLL AC CONDENSER REPOSITIONED TO SUIT - GW	28.10.13

retail ignition
store design

47 MATLOCK ROAD
SHEFFIELD
SOUTH YORKSHIRE
S6 3RQ
ENGLAND
TEL: 0044 (0)114 233 4020
EMAIL: info@retailignition.co.uk

CLIENT
Ladbrokes
PROJECT
304-306 Oxford Road, MANCHESTER
TITLE
Existing Roof Plan, Shopfront/Rear Elevations, Sectional Elevations C & D and Proposed Roof Plan

DRAWN BY GW CHECKED BY MIL DATE 10.07.13
SCALE 1:50 A1

DIRECTORY 10/07/2012
DWG NAME RI12-031-07/1B
RAD 111
LOCATION 3981

DRAWING NO: RI12-031-07/1B

© THIS DRAWING IS THE PROPERTY OF RETAIL IGNITION. COPYRIGHT IS RESERVED BY THEM. IT MAY NOT BE REPRODUCED OR DISCLOSED, EITHER WHOLLY OR IN PART WITHOUT THEIR PRIOR CONSENT