

27 NOV

Existing Side View

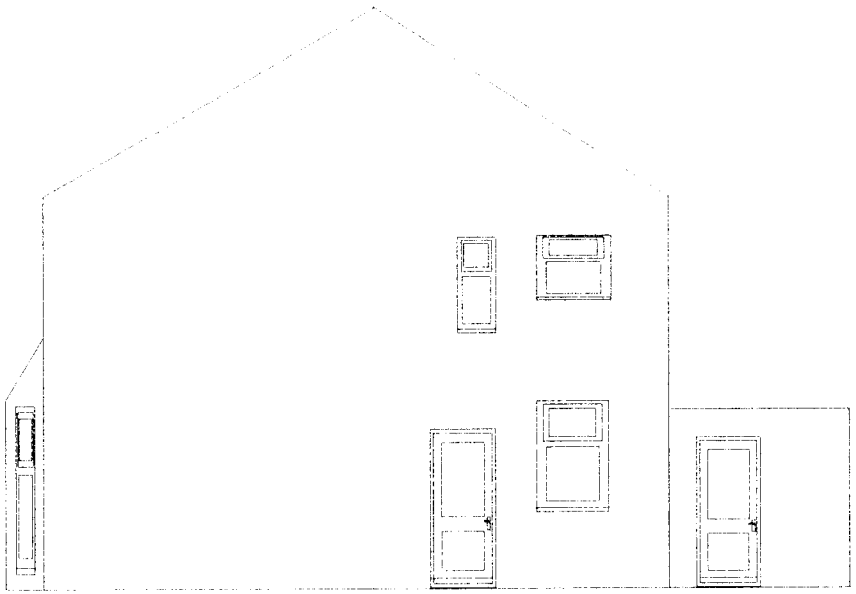

Proposed Side View

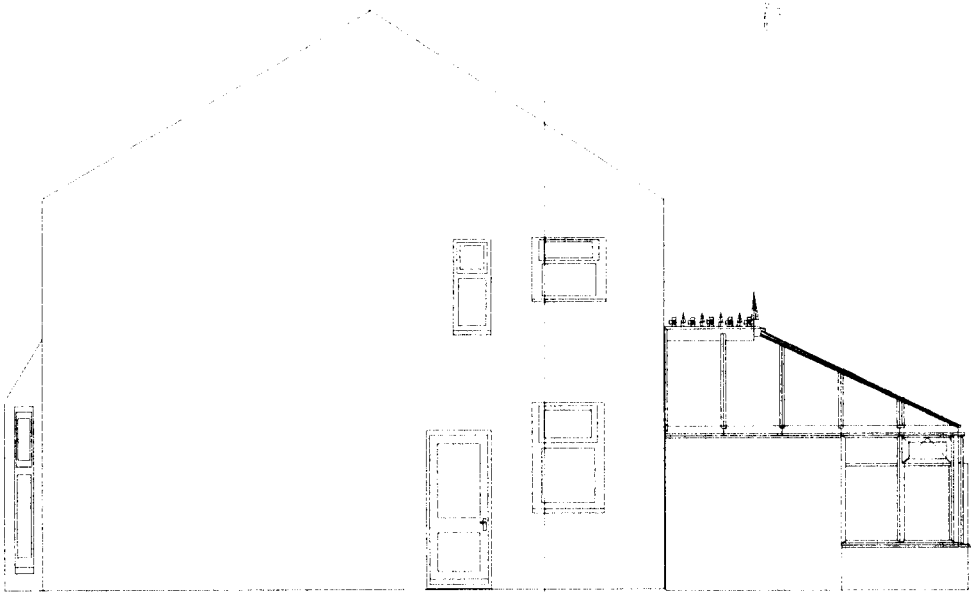

Planning Ref: Summerton

Address: 7 Haddon Road
Chorlton Cum Hardy, Manchester, M21 7QU
Contact: Lee Byford
07971419349
Creative Outlook
34 Eastwood Avenue, Droylsden

Date 05/09/09

Scale 1:100 Drawing No. 2 Rev. b