Wilson Mason and Partners

Upland House
Spring Lane
Samlesbury
Preston
PR5 0UX

T 01772 877455
F 01772 877456
E preston@wilsonmason.co.uk
www.wilsonmason.co.uk

This drawing is to be read in conjunction with all relevant consultants' and specialists' drawings. The Architect is to be notified of any discrepancies before proceeding. Do not scale from this drawing. All dimensions are to be checked on site. This drawing is subject to copyright.

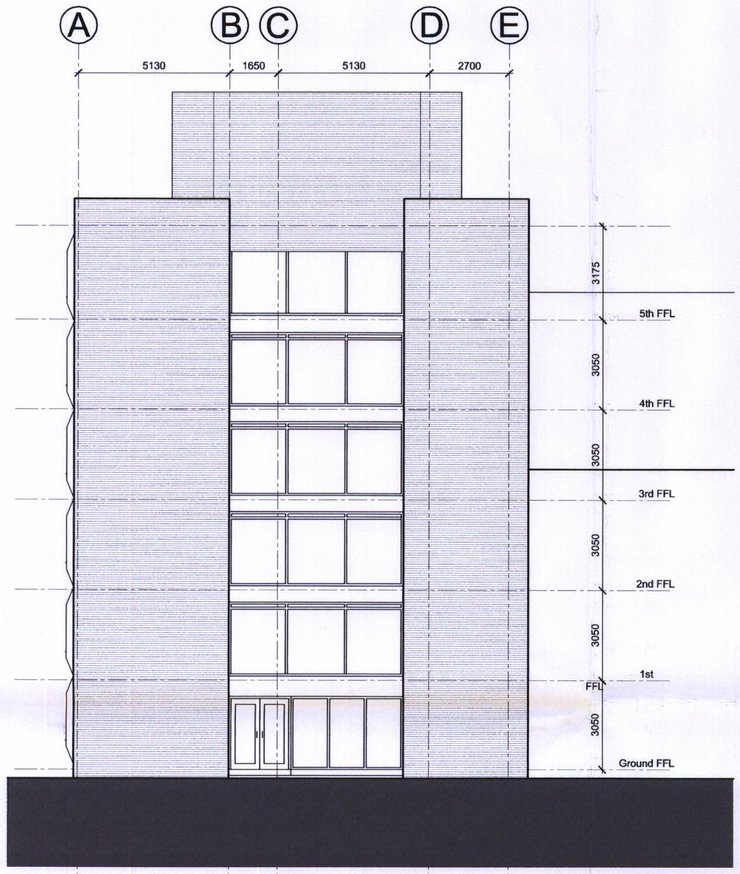

North Elevation

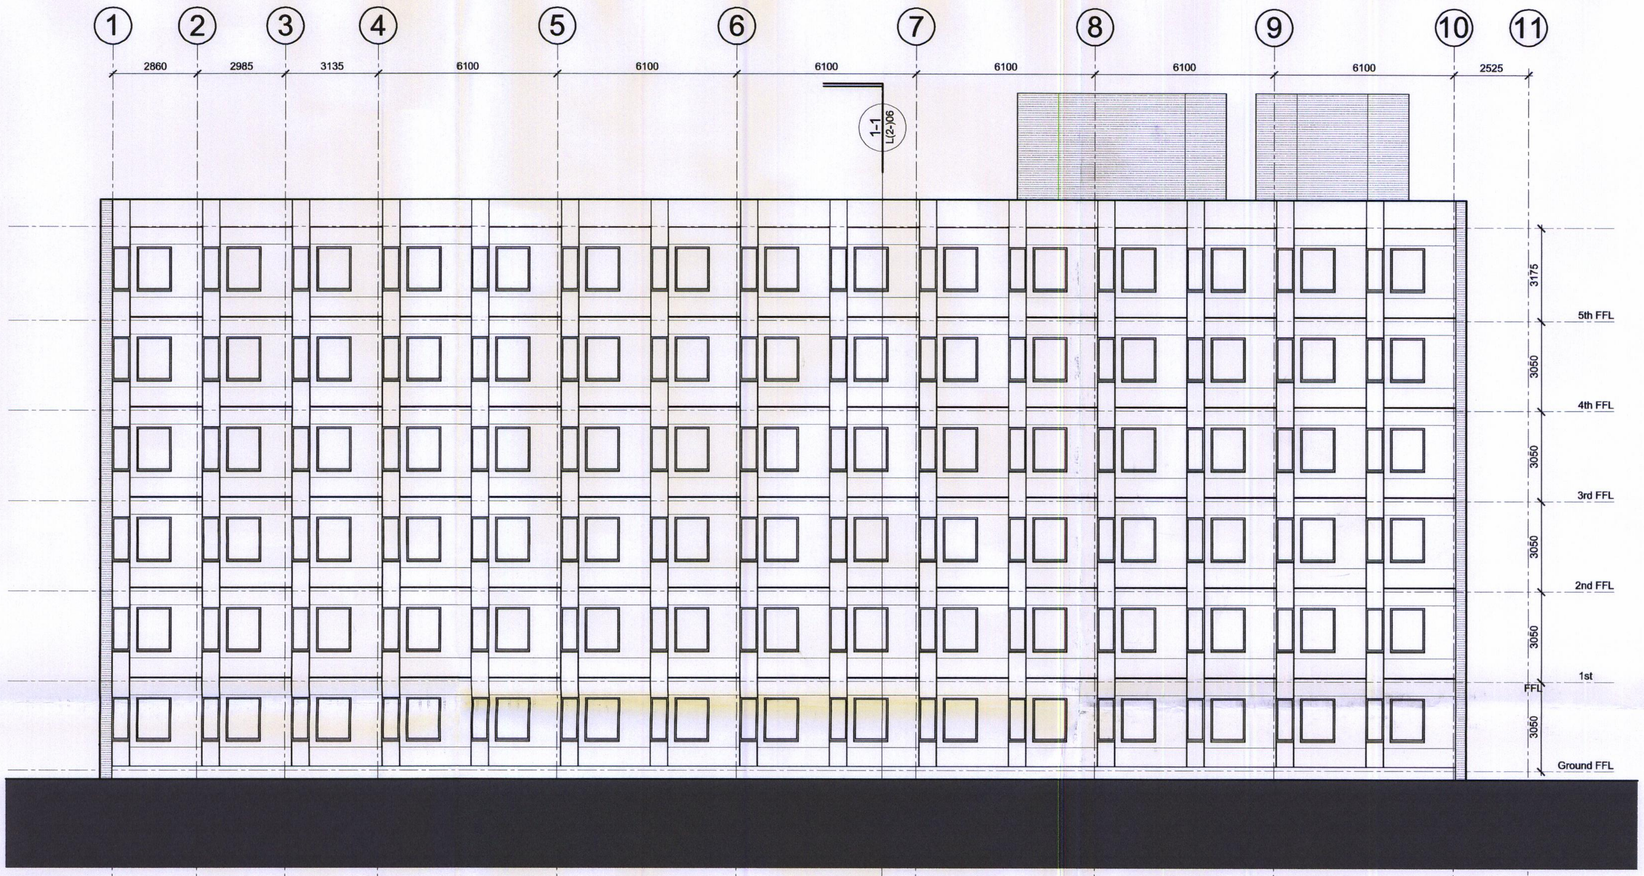

East Elevation

PLANNING
ACK'D
REPLIED
RECD - 3 SEP 2009
INITIAL | DATE
M
M
M
FINAL ACTION

no.	by	chk.	revision	date
-	-	-	-	-

client

MANCHESTER 1824

project: Optometry + PSSRU

by	chk.	date	scale	sheet size
RW	-	24.08.2009	1:100	A1

title: Existing Elevations

status	job no./ dwg. no	revision
P	4972 L(2-)02	-

Wilson Mason chartered architects