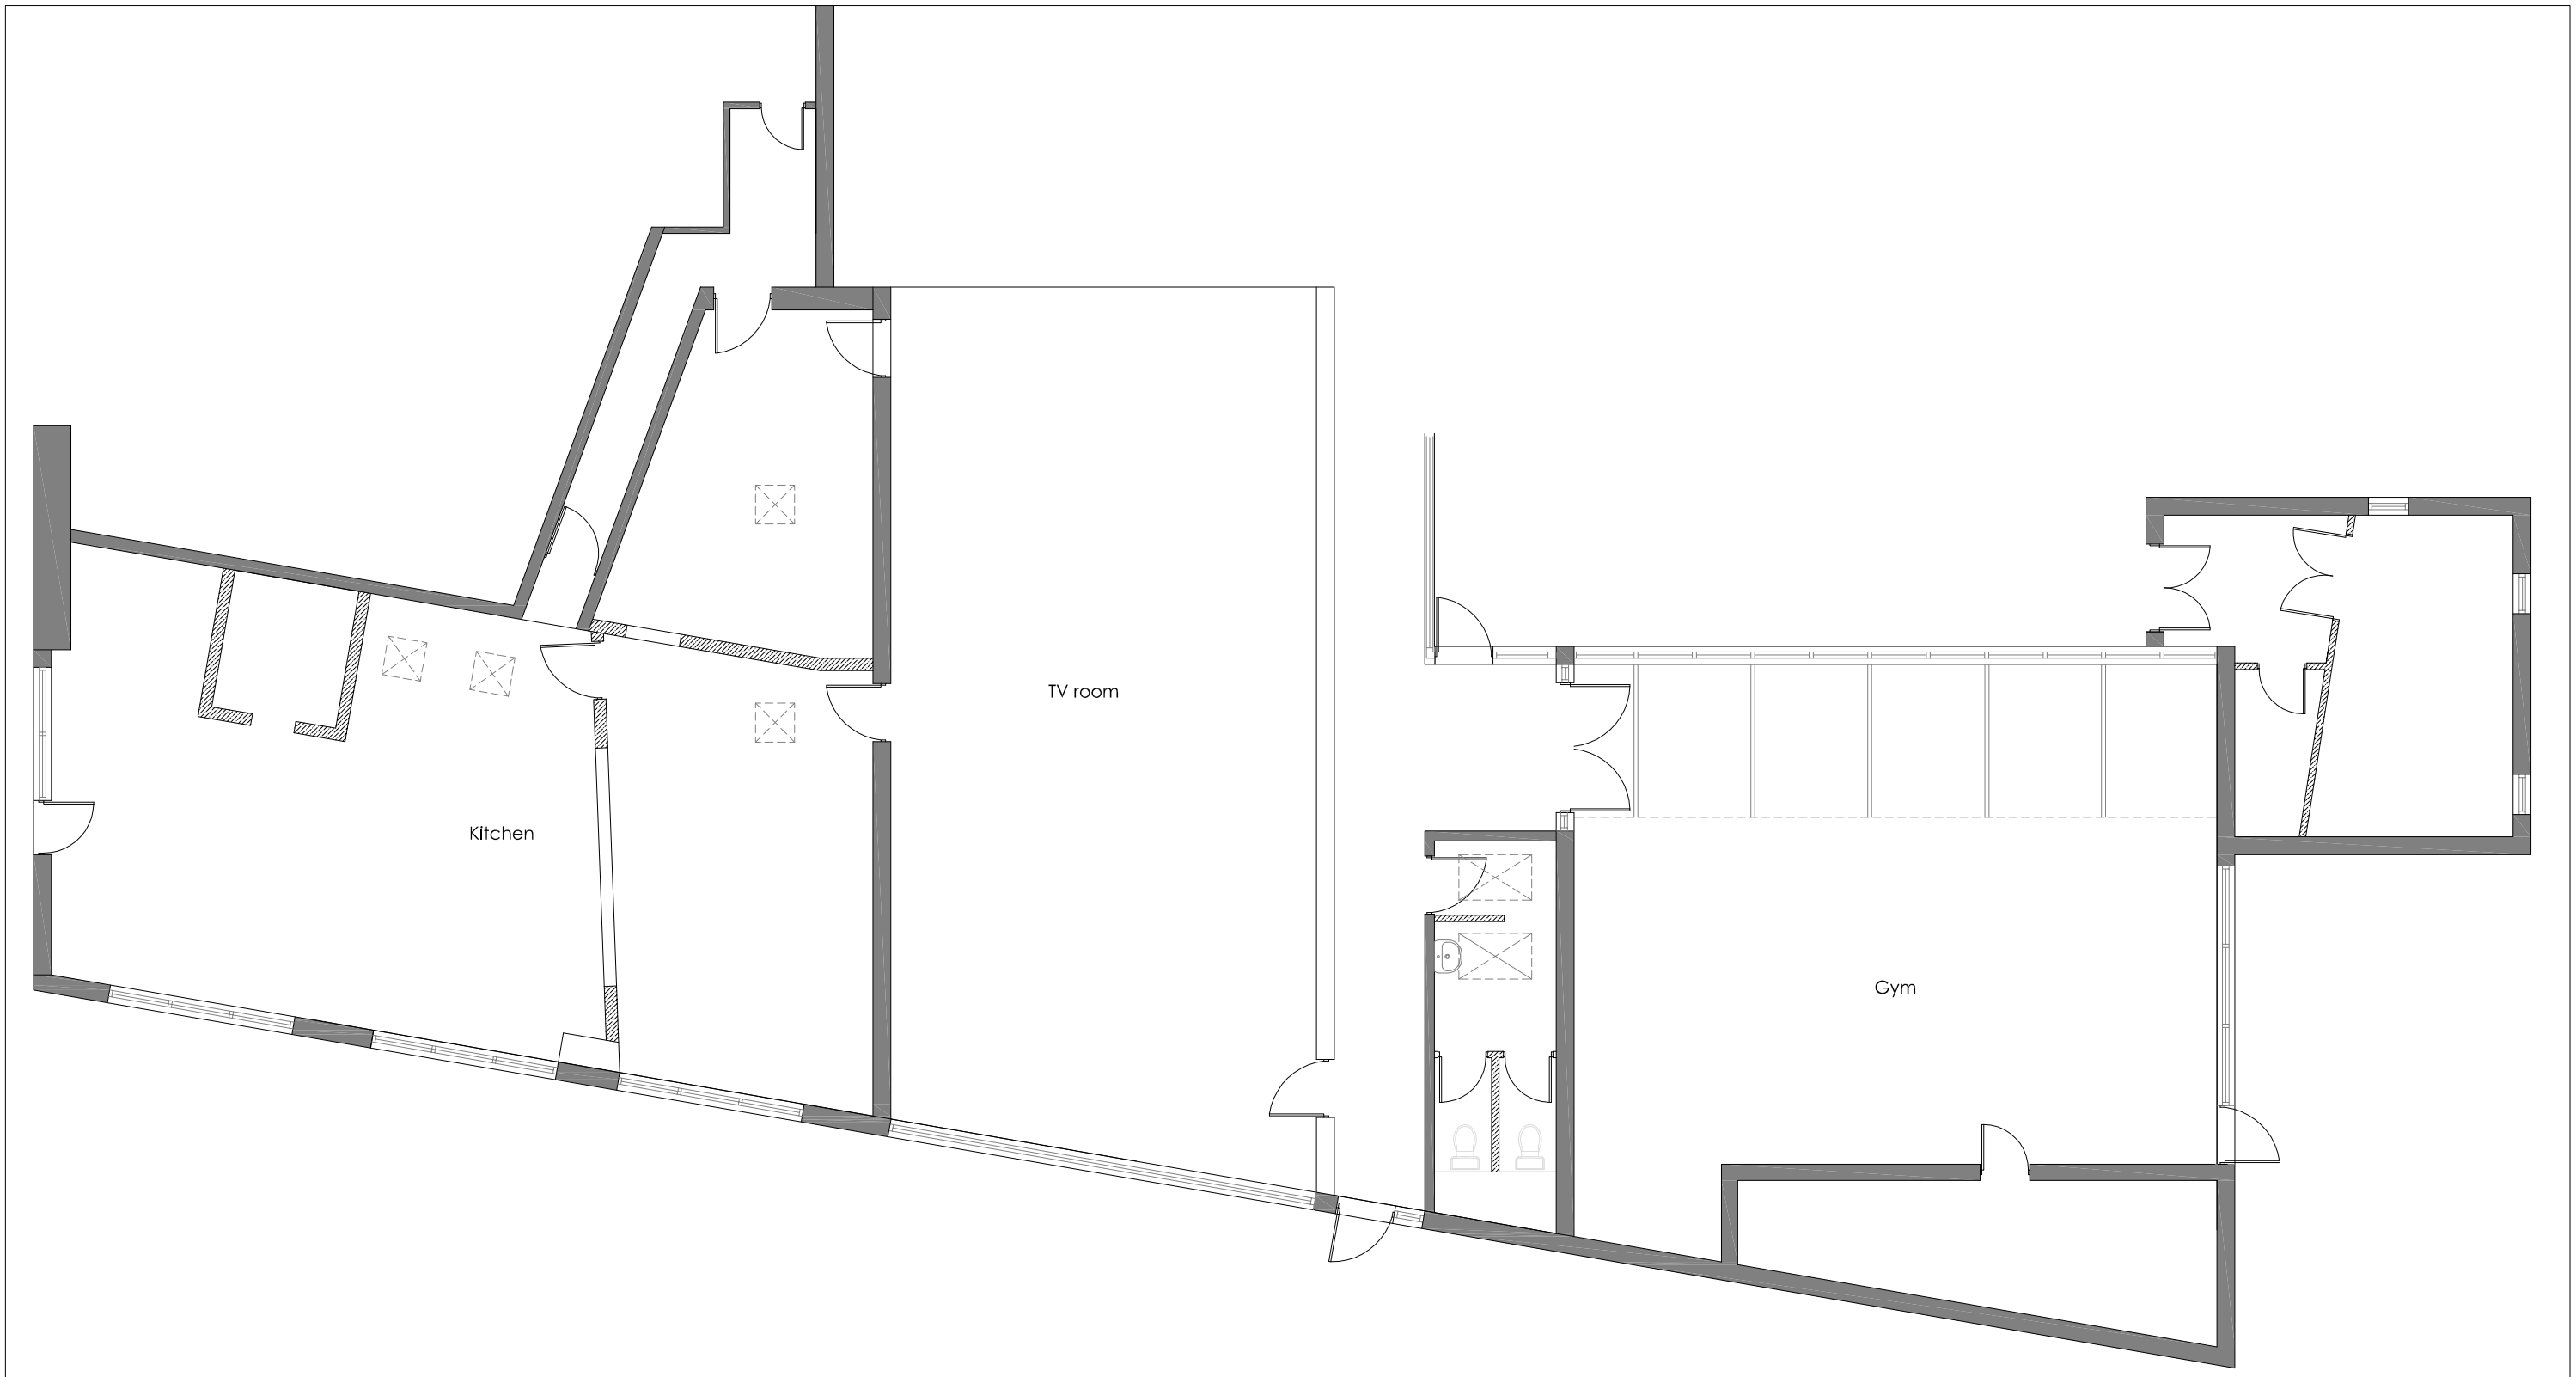


walls to be removed

REVISIONS

DRAWN FH		SCALE 1:100@A3	AREA SQ.M. SQ.FT.
DATE July 2013			

PROJECT: Gym and Kitchen Conversion at Langdale Hall

CLIENT: NJoy Student Living

TITLE: Existing Plans

HDD
Heathcote Design And Development
20 Macclesfield Road, Buxton, SK17 9AH
T: **01298 23199** M: **0787 5551825**
E: **hdd@talktalk.net**

DRAWING NUMBER	REV
03.01	-