
PLANNING AND
BUILDING CONTROL
04 SEP 2012

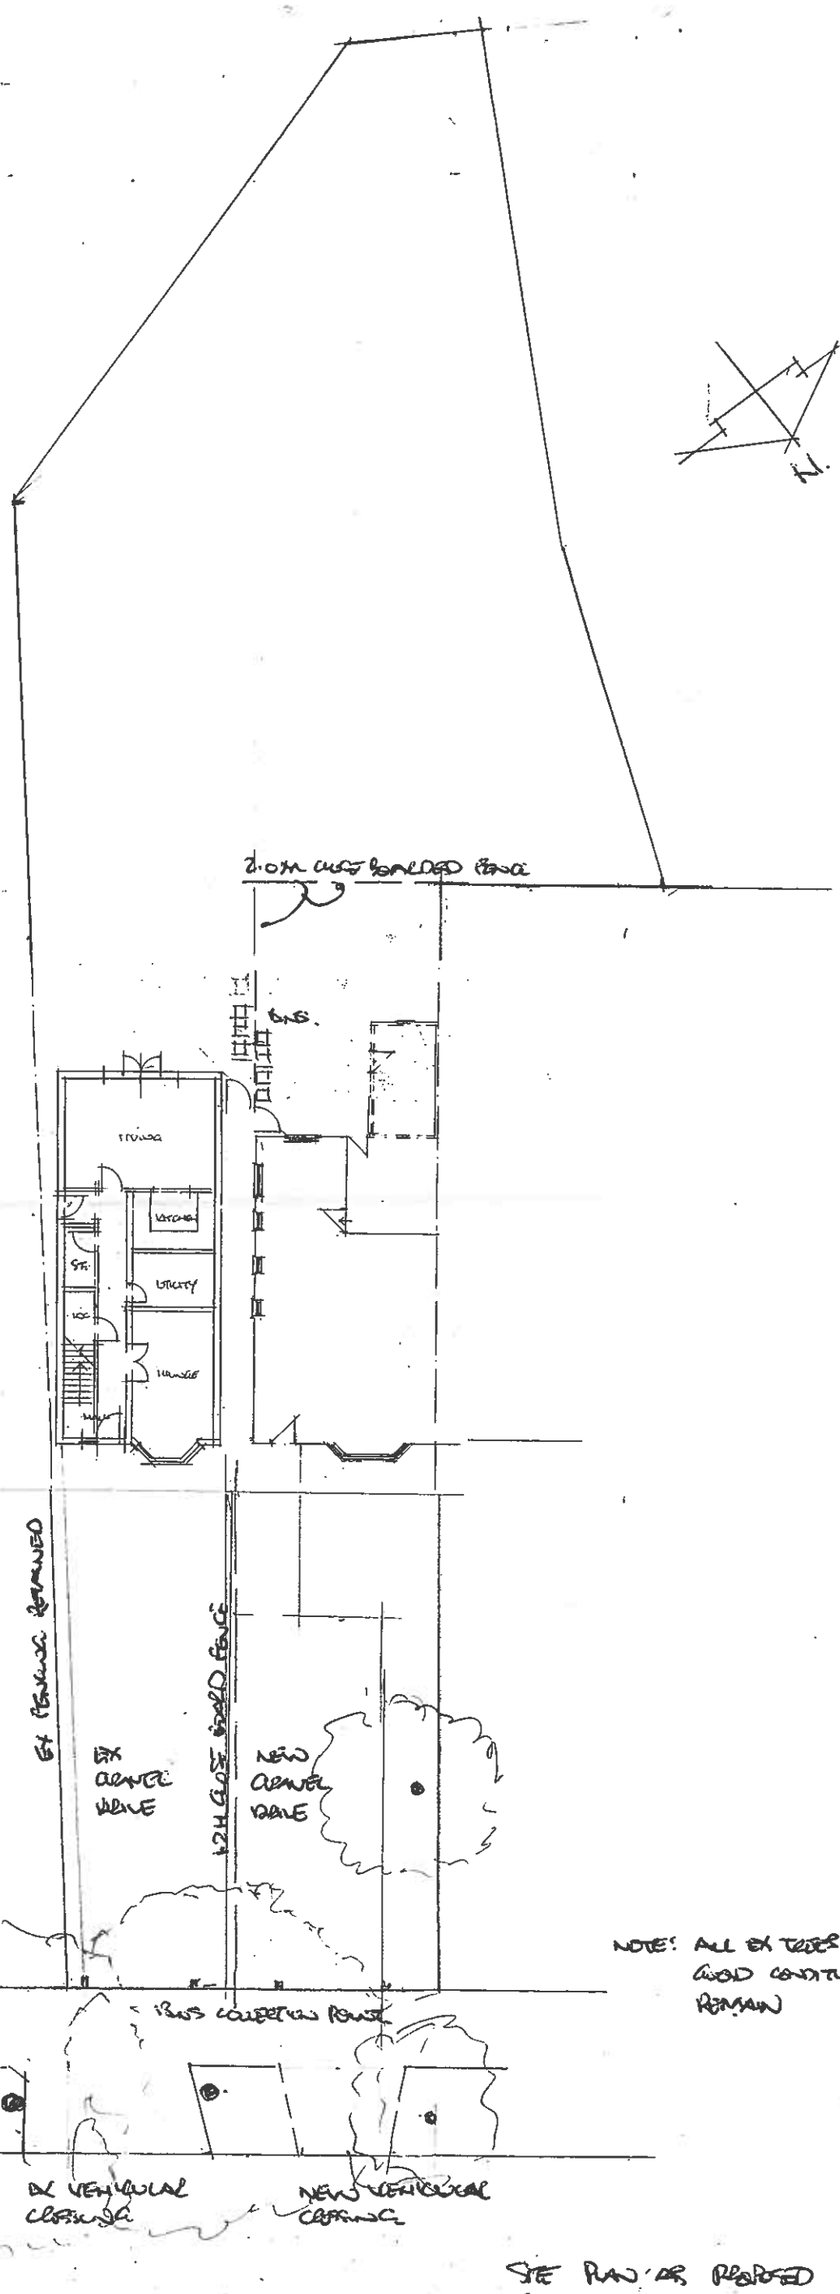

NOTE: ALL EX TREES IN GOOD CONDITION TO REMAIN

SITE PLAN AS PROPOSED
Scale 1:200.

39 CORNISHWAY
WYTHENSHAWE M22 1PD